
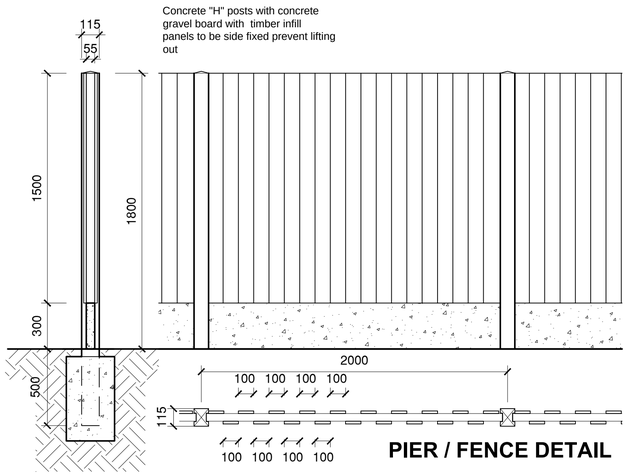



PIER / FENCE DETAIL

TYPICAL SECTION THROUGH CENTRAL PIER DETAIL


FENCING TYPE A

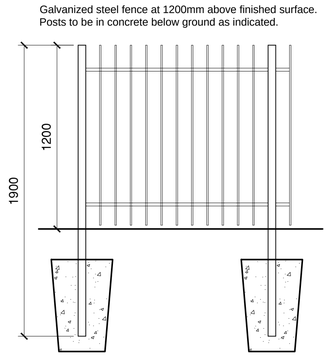

FENCING TYPE B

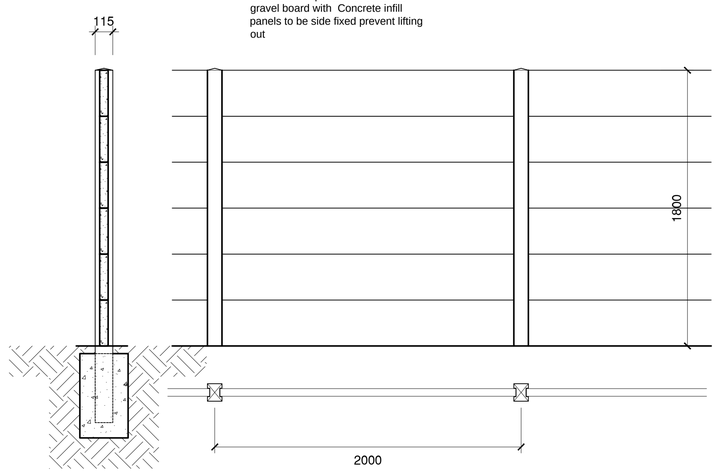

FENCING TYPE C

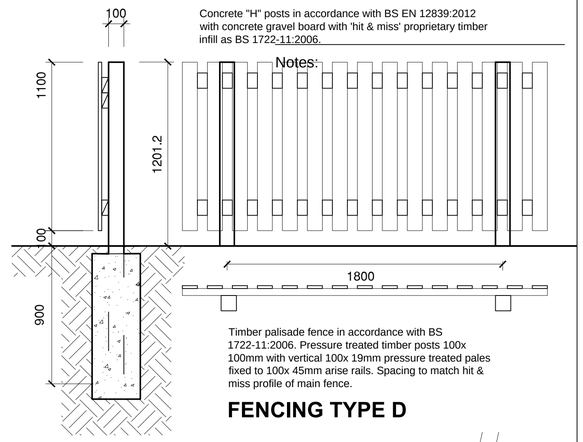

Notes:

FENCING TYPE D

FRONT GATE DETAIL

FENCING KEY

TYPE A

TYPE B

TYPE C

TYPE D

KEY PLAN

landscaping and fencing types amended to new configuration for material amendment to planning							
P8	SE	18.02.18	SBL	18.02.18			
Aco drains to drives shown ; levels amended as highways comments.							
P7	PH	13.10.17	SBL	13.10.17			
Support rails to fencing type A added and note regarding gate updated							
P6	PH	26.9.17	LJK				
Typical section through central pier added and fencing type A added.							
P5	PH	19.9.17.					
Planting strips to end elevations omitted material changed to coloured tarmac. Rear boundary fence moved to redline boundary and access gate fitted.							
P4	PH	8.9.17					
Finished floor levels updated.							
P3	PH	4.9.17					
Planning Amendment Issue. Gardens altered to remove planters, paved areas reduced, front driveway positions altered to suit level drop between plots, drop kerb position altered.							
P2	SBL	15.08.17	LK				
FIRST ISSUE							
P1							
COMMENT							
REV	DRAWN	DATE	CHECKED	DATE	APPROVED	DATE	

THIS DRAWING IS PRODUCED FOR USE IN THIS PROJECT ONLY AND MAY NOT BE USED FOR ANY OTHER PURPOSE. NPS PROPERTY CONSULTANTS LTD ACCEPT NO LIABILITY FOR THE USE OF THIS DRAWING OTHER THAN THE PURPOSE FOR WHICH IT WAS INTENDED IN CONNECTION WITH THIS PROJECT AS RECORDED IN THE 'PURPOSE FOR ISSUE' AND 'FILE STATUS CODE'.

THIS DRAWING MAY NOT BE REPRODUCED IN ANY FORM WITHOUT PRIOR WRITTEN AGREEMENT OF NPS PROPERTY CONSULTANTS LTD.

© CROWN COPYRIGHT AND DATABASE RIGHTS 2018 ORDNANCE SURVEY LICENCE NUMBER 100022264

RESPONSIBILITY IS NOT ACCEPTED FOR OTHERS SCALING DIRECTLY FROM THIS DRAWING. DO NOT SCALE FROM THIS DRAWING, USE WRITTEN DIMENSIONS ONLY.

0m 1 2 3 6m

1:100

ORIGINAL SHEET SIZE A1

CLIENT: BERNESLAI HOMES

TITLE: PROPOSED BOUNDARY TREATMENT AND FENCING LAYOUT

PROJECT: BEEVER STREET, GOLDTHORPE PROPOSED DEVELOPMENT

nps group

NPS Barnsley Ltd
Gateway Plaza, Sackville St, Barnsley, South Yorkshire, S70 2RD.
Tel: 01226 774605; Email: barnsley@nps.co.uk
web:www.nps.co.uk

SCALES	DISCIPLINE	PROJECT NUMBER
1:20 1:200	ARCHITECT	17-1-1237

DRAWING NUMBER	REV CODE
NPS-DR-A-(00)-801	P8

STATUS CODE	PURPOSE OF ISSUE	DRAWN BY
S2	PLANNING APPROVAL	SEyre

File Path: G:\Working Documentation - Projects\Design Folder\2017_Projects\07-17-1-1237 - Beever Street\Z-02_Drawings\1.0_Architects\04_Sheet\1711237-NPS-XX-XX-DR-A-801-ProposedLandscapingGA-S0-P8.dwg, Saved: 19 February 2018 12:00:36, By: Eyre , Sue

Date Plotted: 19 February 2018 14:10:47

© COPYRIGHT NPS GROUP 2018