



ALL EXTERNAL MATERIALS FOR PROPOSALS TO MATCH EXISTING BEING RED/BURNT MULTI FACING BRICKWORK, WHITE UPVC WINDOW FRAMES, BLUE SLATE ROOF.

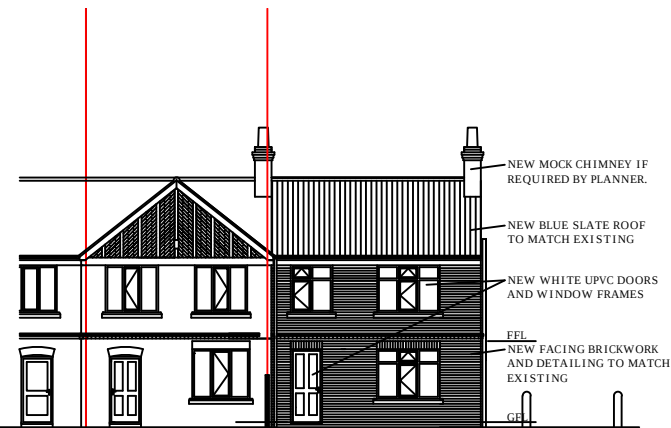


PROPOSED FRONT ELEVATION
SHOWING NEW HOUSE

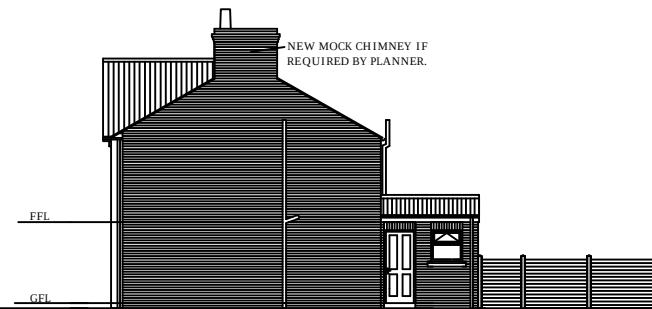


PROPOSED SIDE ELEVATION
SHOWING NEW HOUSE



PROPOSED REAR ELEVATION
SHOWING NEW HOUSE

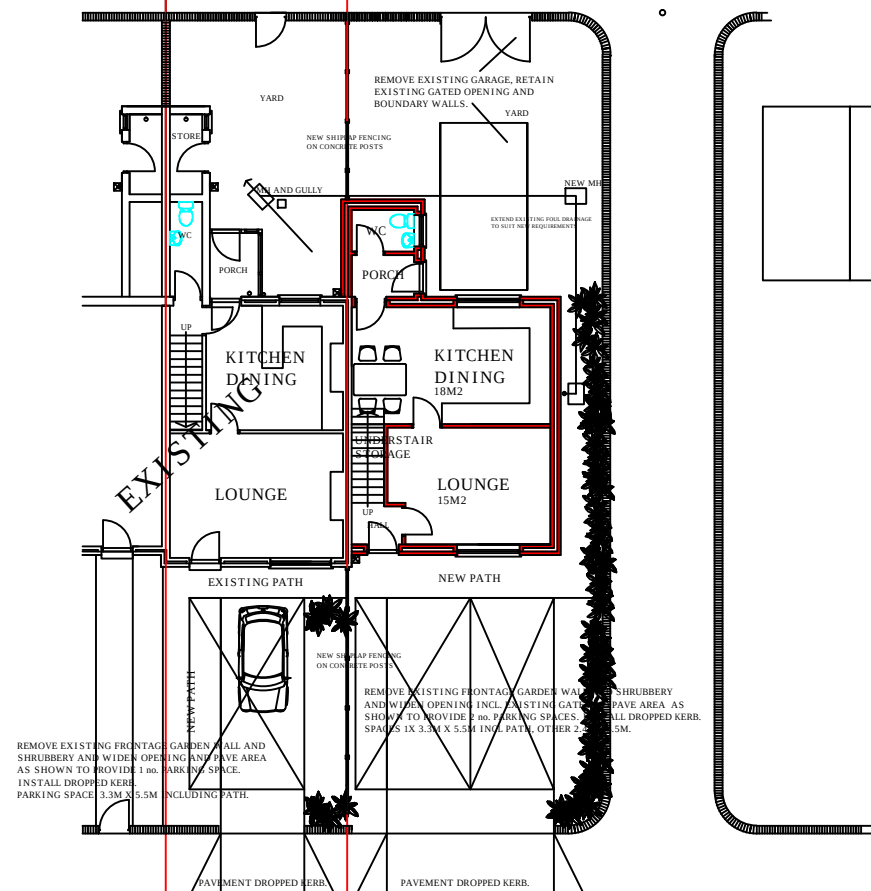

PROPOSED GROUND FLOOR PLAN AND SITE PLAN - NEW HOUSE

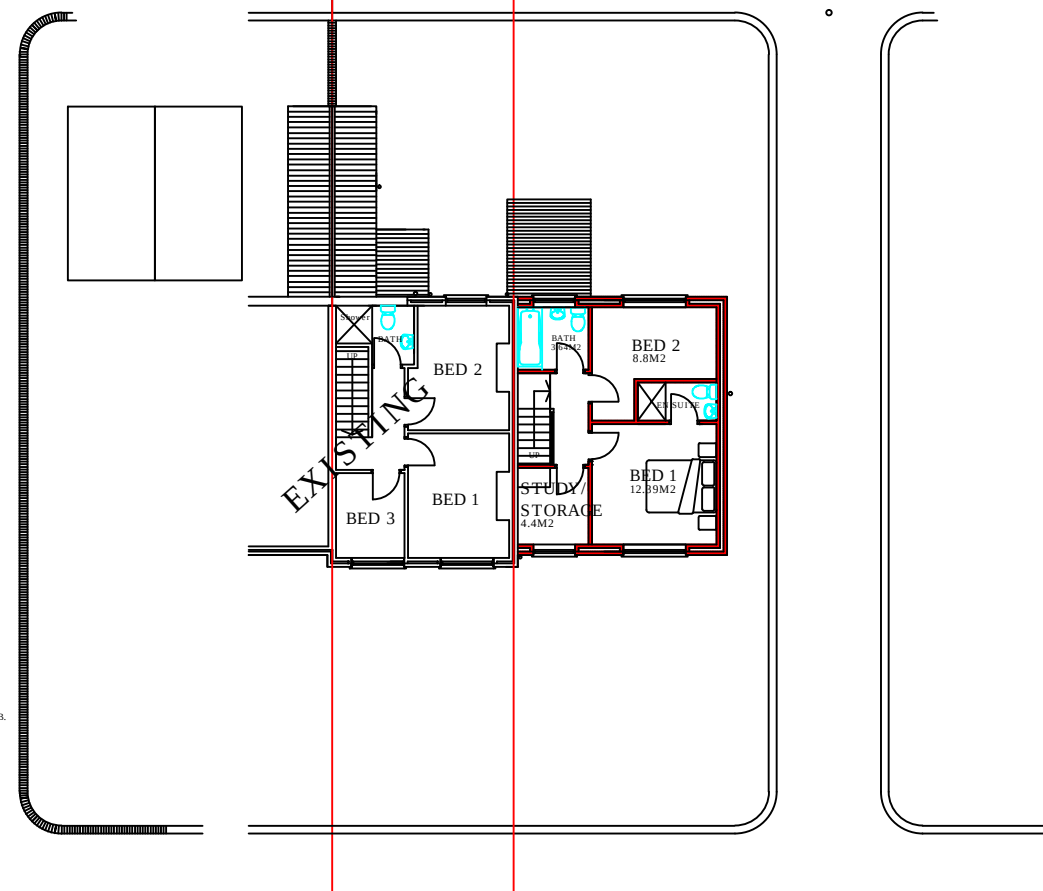

PROPOSED FIRST FLOOR PLAN
AND ROOF PLAN - NEW HOUSE

REV PARKING SPACES MOVED ONTO FRONT GARDENS FOR PLANNING APPLICATION. 14/11/2012
REV B FURTHER REVISED FOR PLANNING APPLICATION. 18/09/2012
REV A AMENDED AS SUGGESTED BY PLANNER. 23/07/2012

HOPTON ARCHITECTURE
CHARTERED ARCHITECTS
DEVELOPMENT CONSULTANTS
11 PLUM TREE CLOSE LARKSHILL PONTEFRAC T WEST YORKSHIRE WF8 4RW TEL: 01977-703151
CLIENT & PROJECT

For Mr Peter Taylor

PROPOSED TERRACE HOUSE ADJACENT No 89 INGSFIELD ROAD, BOLTON UPON DEARNE
S63 8EB

TITLE										PROPOSED PLANS AND ELEVATIONS									
Scale		Drawn		Date		Revision				DRAWING No.									
1:100@A1		W.H.		14 July '12		A B C D E F G H				0604/02C									
1:200@A3																			

PROPOSED