

Notes:

PLANNING DRAWINGS - THIS DRAWING SHOULD NOT BE USED FOR ANY OTHER PURPOSES THAN THAT SPECIFIED HERE

COPYRIGHT - THIS DRAWING MAY NOT BE REPRODUCED OR MODIFIED IN WHOLE OR PART BY ANY PERSON OR ORGANISATION WITHOUT THE ARCHITECTS CONSENT. ISSUING COPIES TO THIRD PARTIES MAY NOT BE DONE WITHOUT THE ARCHITECTS CONSENT

Revision: A

Revision List:

A - 11.04.13 - building correctly aligned with adjacent


0 5m

Project/ Client: 27 Wells Street, Darton/ Smith


Drawing Title: Plan & Elevations - Proposed

Drawing Number: 1068/TP/004

Scale at A3: 1:100

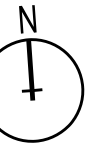

Date: Apr 13

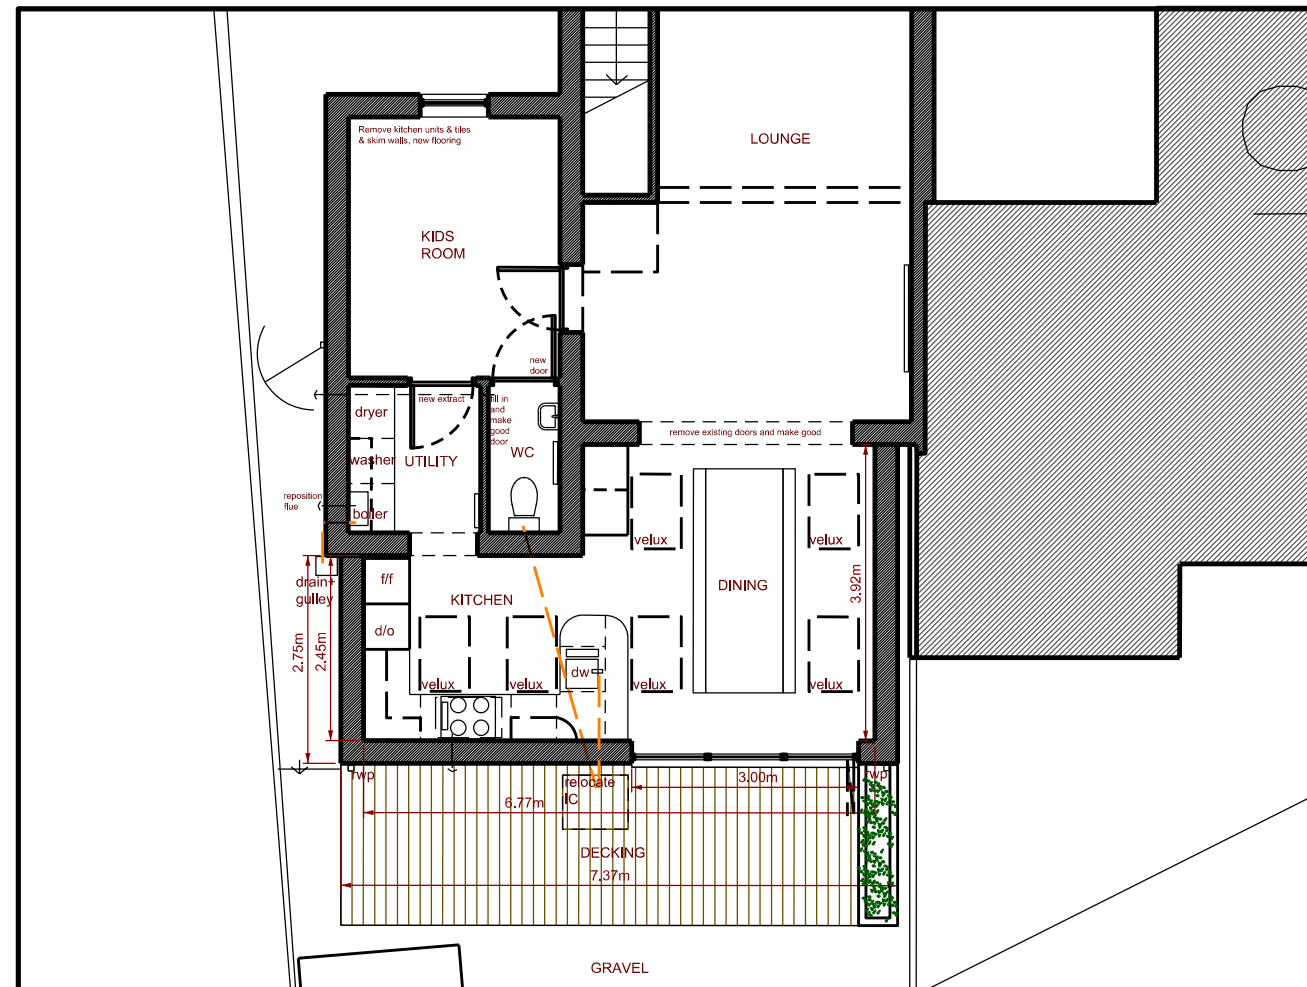

Ground Floor Plan - Proposed

PROPOSED MATERIALS
 Roof - Marley Melbourne grey interlocking slates 15' min pitch
 Walls - Stone to match existing
 Doors/ Windows - Oak effect PVC frames, cut stone headers, cills



East Elevation - Proposed



West Elevation - Proposed



South Elevation - Proposed