



PROPOSED FRONT ELEVATION Scale 1:50 @A3

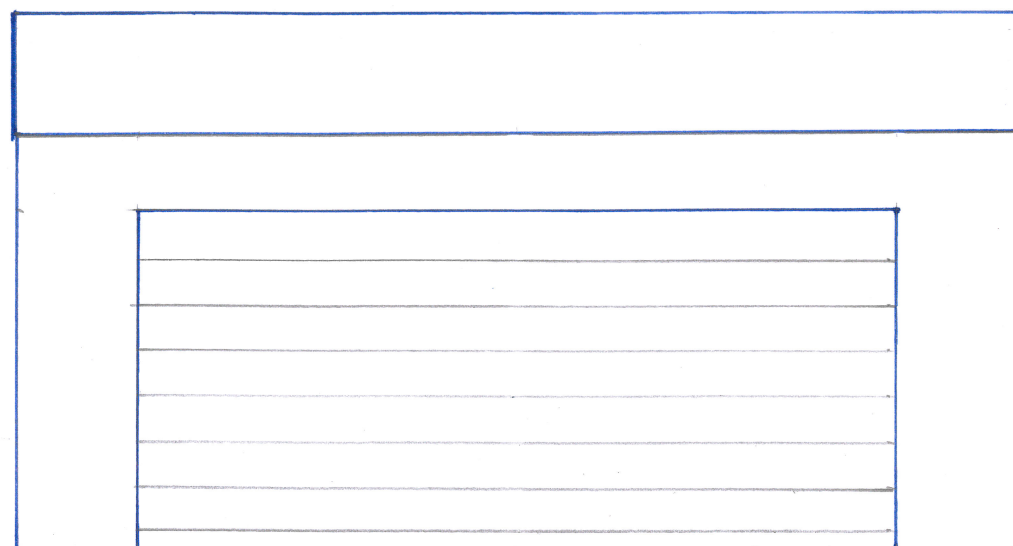


Notes
Brick- Forterra village honey gold
Garage door- White Sectional
Roof tile - grey concrete tiles
fascia - white pvc

PROPOSED SIDE ELEVATION scale 1:50@A3

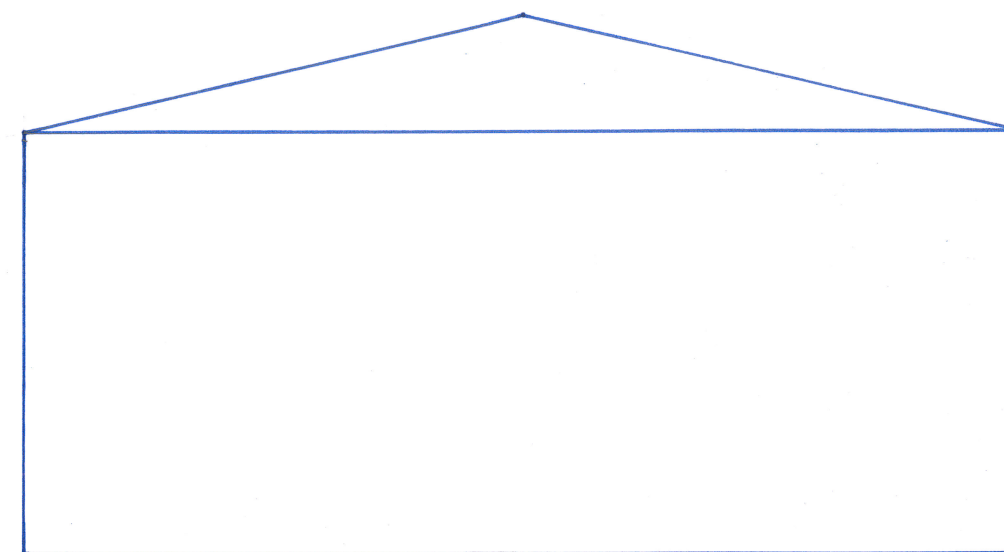

PROPOSED REAR ELEVATION Scale 1:50@A3

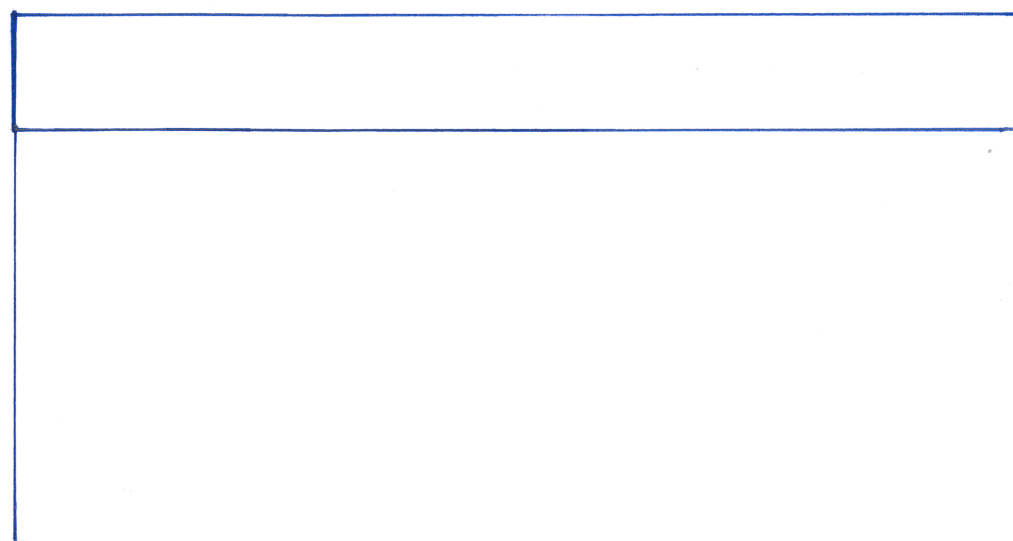

PROPOSED SIDE ELEVATION Scale 1:50@A3

