
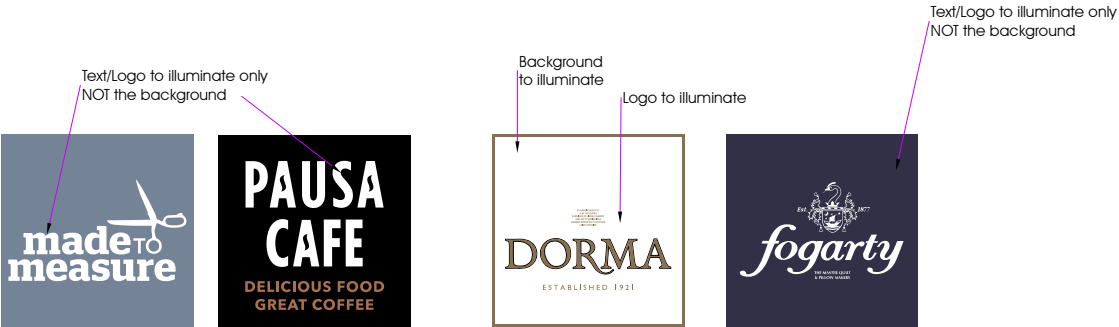
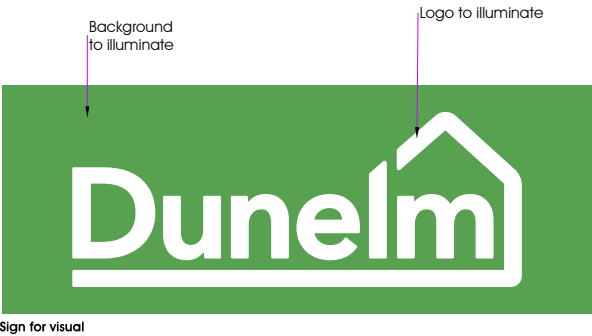


Sign Proposals




Section drawing for signs shown on elevation drawing 76314/77105

Candela Rating 300cdm2 for the white area, Measured using a Konica Minolta CS-100A Light Metre

Green Area output will decrease measurement by 45%
Blue Output will decrease by 60%

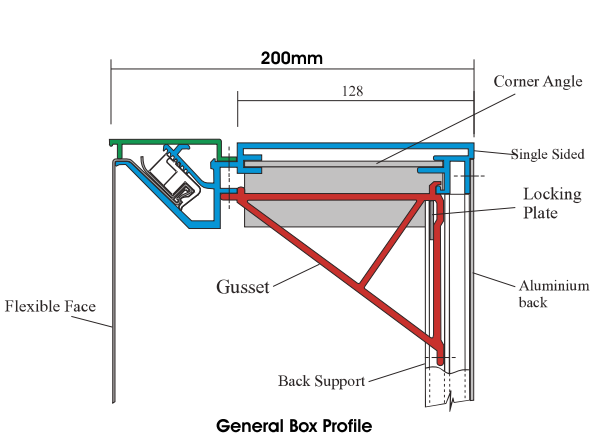

Sign Examples for the signs proposed illuminated and daytime

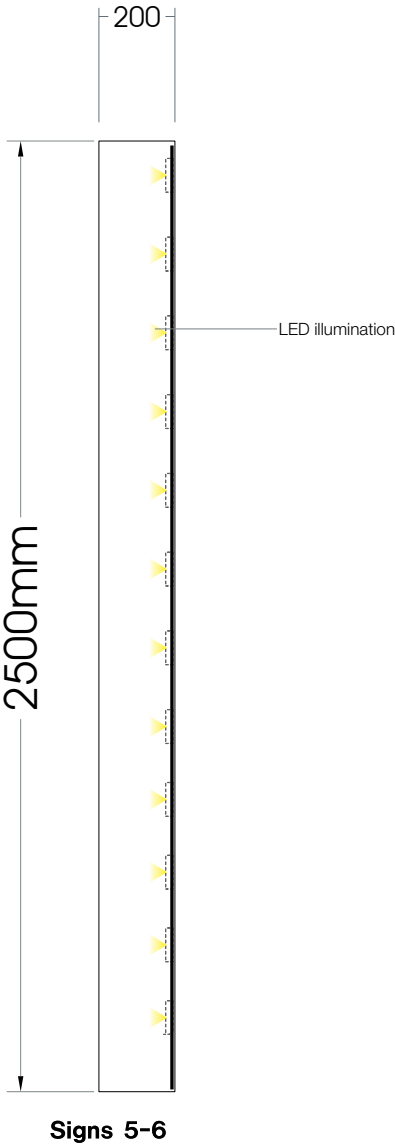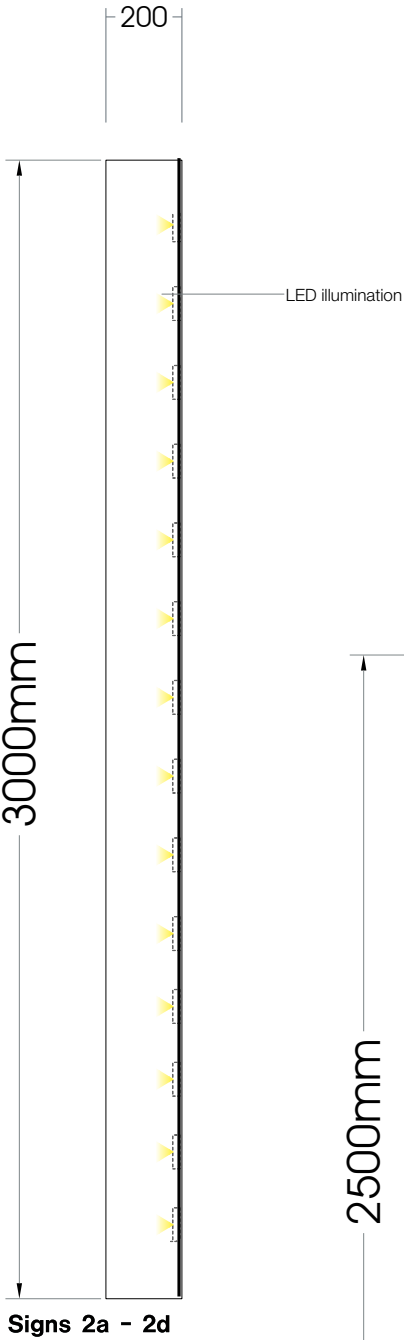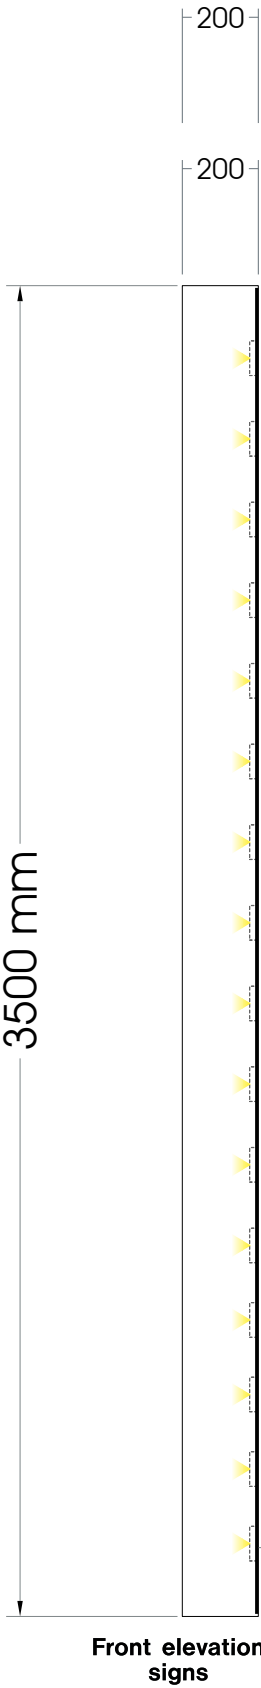

This Drawing & information contained may not be copied or used without prior consent from Spencer Signs. Colour shown may not accurately match any colour references. Sizes in mm unless stated otherwise.