

1

SNAPE HILL ROAD

ACCESS ROAD TO REMAIN AS EXISTING

HAVELOCK STREET

NOTE I: This drawing incorporates information from other external sources and its veracity is restricted accordingly.
TO BE READ WITH DRAWING 14-041-32

NOTE II: This drawing supercedes all revisions of **DRAWING 14-041-38**.

NOTE III: Retaining wall detail to Structural Engineer and manufacturer / installer's details. New position of retaining wall subject to confirmation by the LPA and Employer's Agent.

drawing number: **14-041-34**

revision: AA [02-05-17]

date: August 16

scale: 1:200

original size: A1

issue: Construction

drawn: DJU


checked:

client: D.J. Atkinson Construction Ltd.

drawing: Site plan as proposed

project: Snape Hill Road, Darfield

Robin Ashley Architects
Heak, Works
105 Mary Street,
Sheffield, S1 4ET.
E 0114 258 7450 F 0114 258 6379
www.robinaashleyarchitects.co.uk

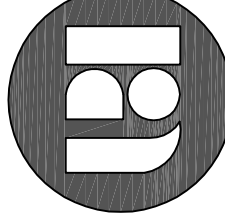

Atkinson
CONSTRUCTION GROUP