




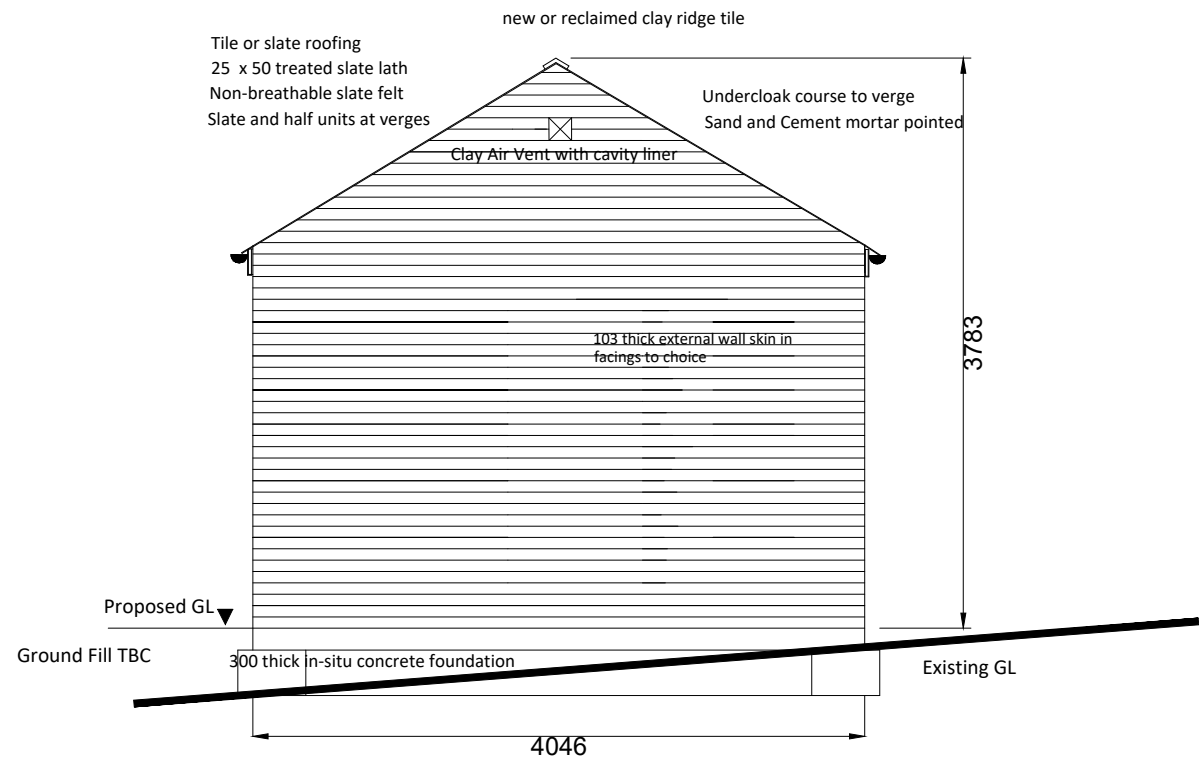


North Elevation

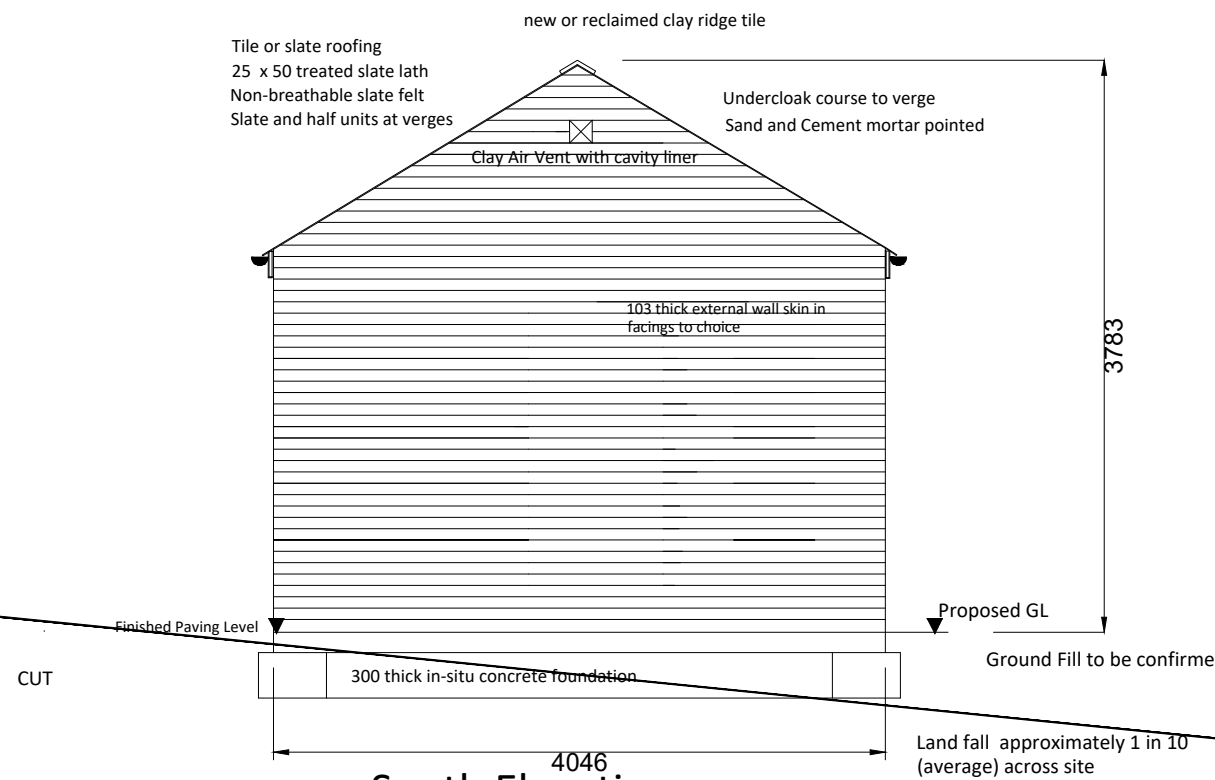

South Elevation

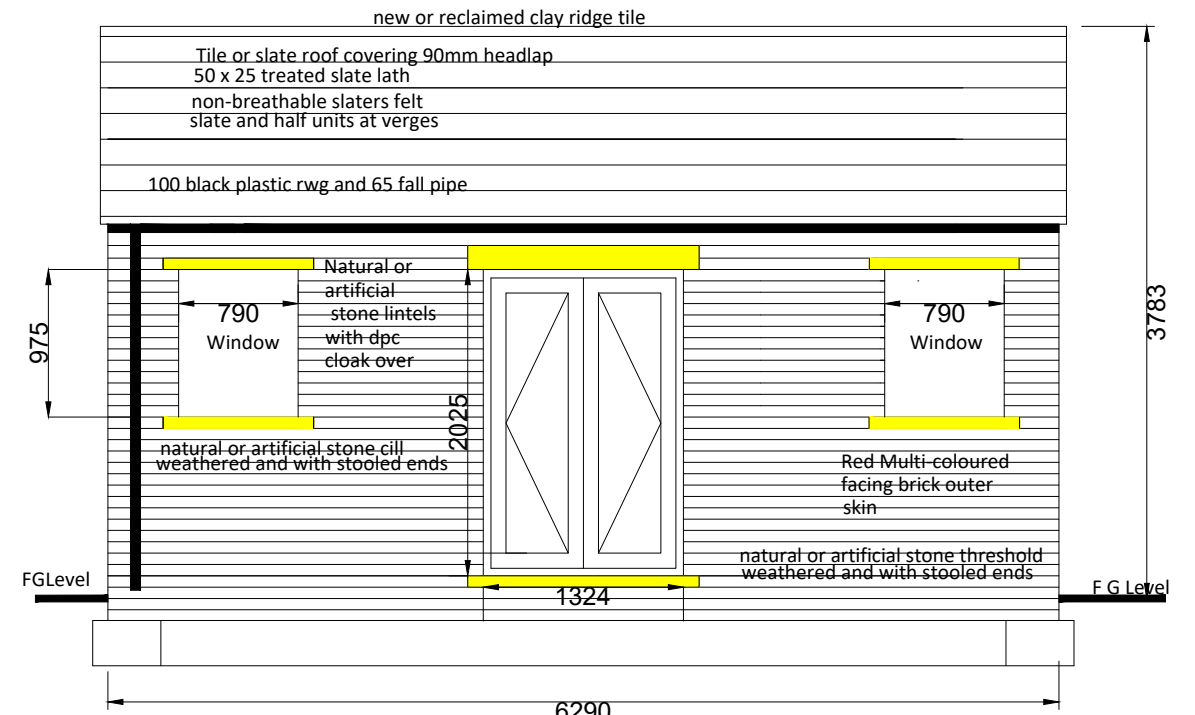

East Elevation

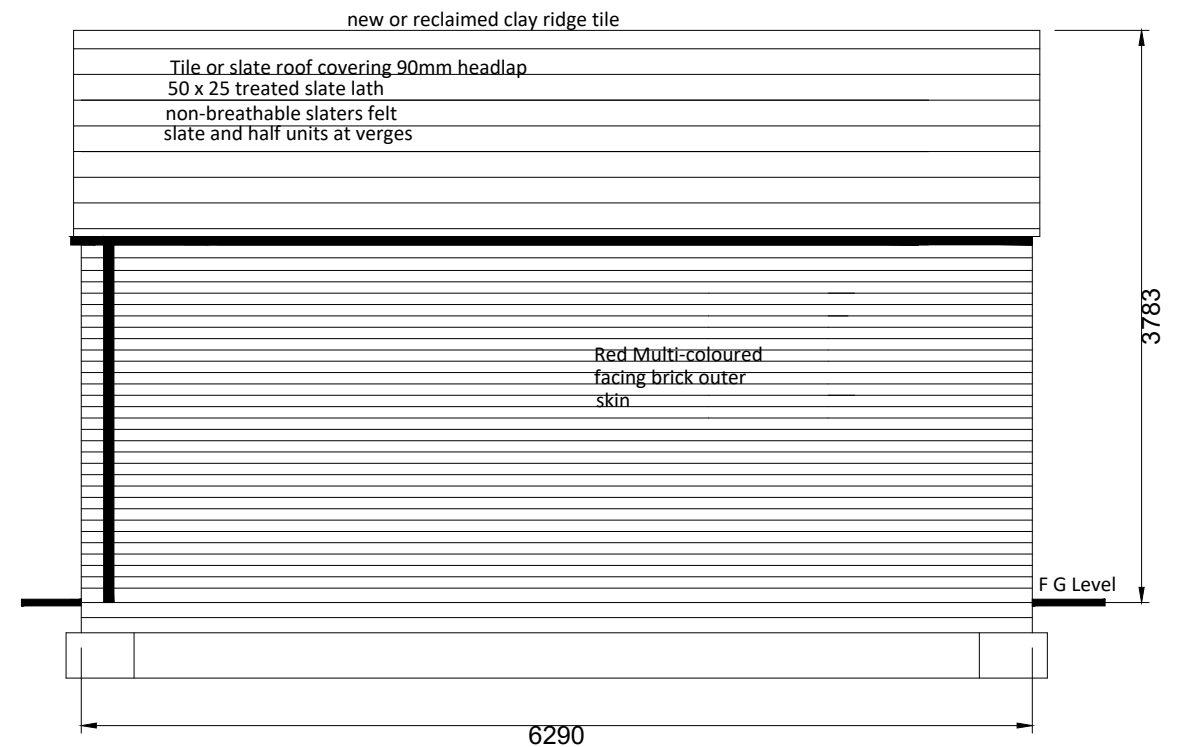

West Elevation

CLIENT DETAILS		PROJECT	TITLE		REV	DESCRIPTION	DATE
MR MALCOLM HEPPLESTONE		PROPOSED OUTBUILDING TO REAR OF 12 ALLENDALE ROAD BARNLEY	PROPOSED ELEVATIONS				
12 ALLENDALE ROAD BARNLEY							
		REFERENCE	SCALE	1 : 5 0 @ a 3			
		2 0 - 0 2 - 0 1 0 - 0 2	DATE	0 4 . 0 8 . 2 0			