



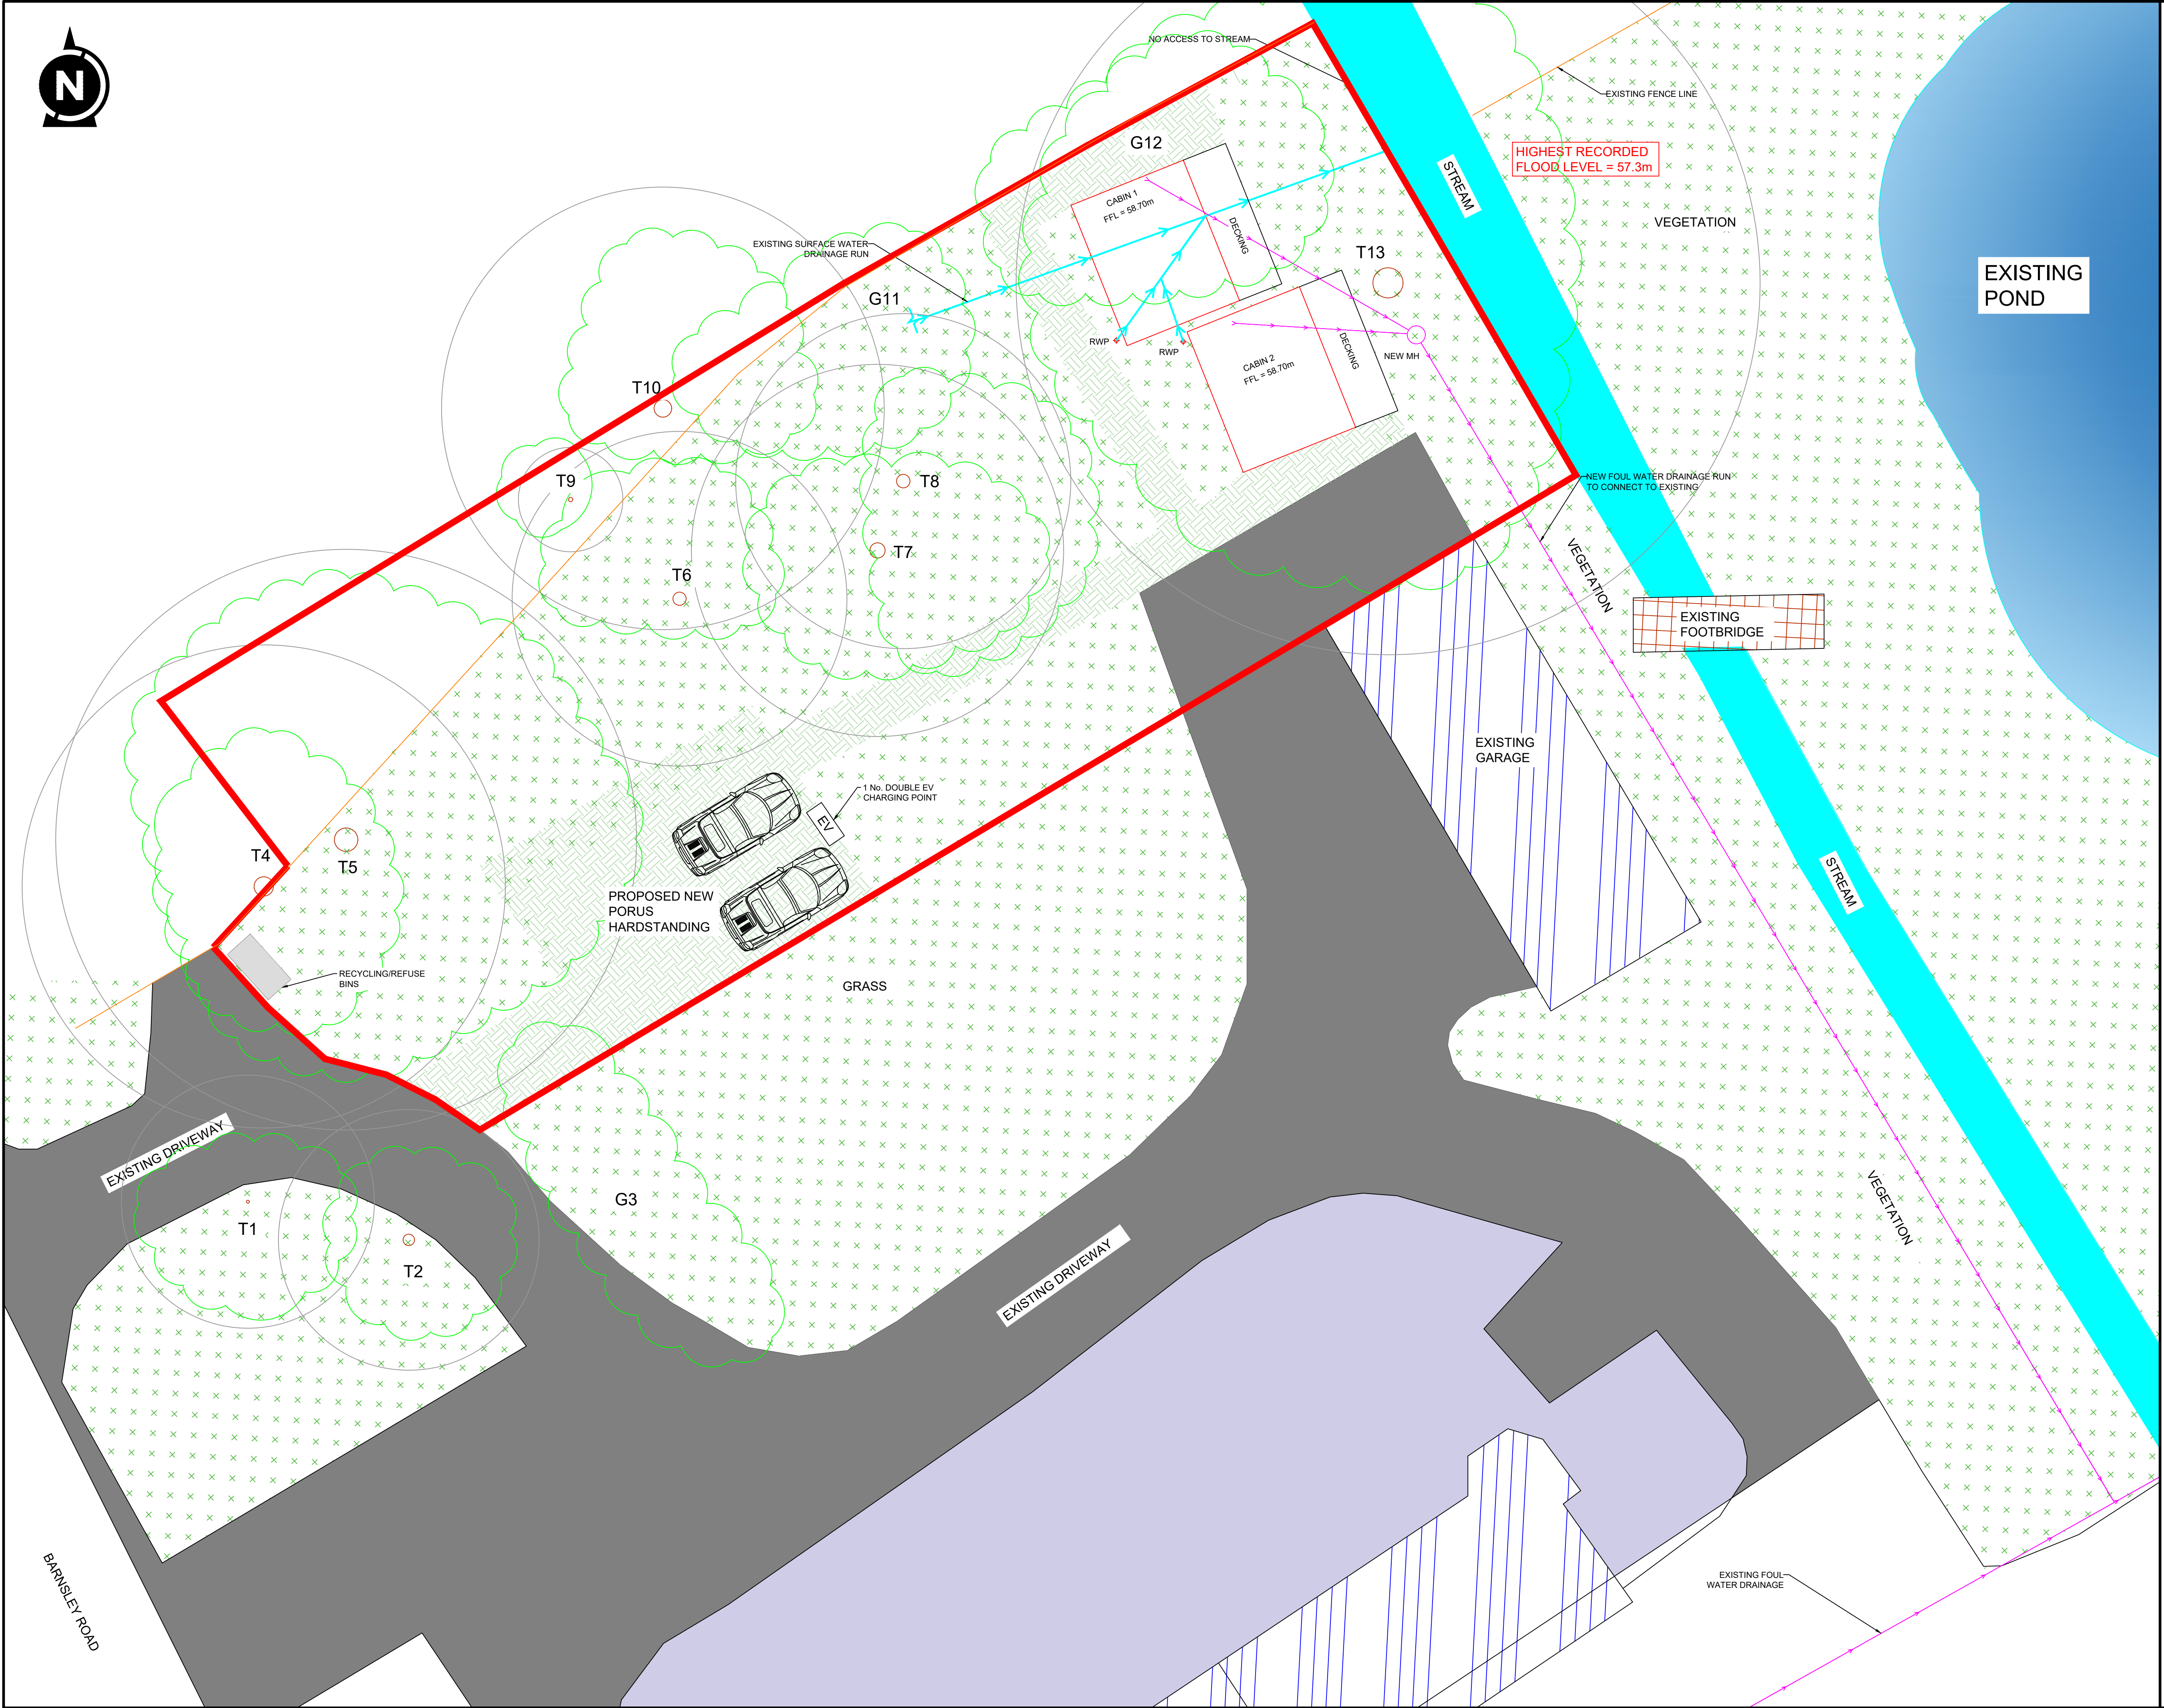

	SITE BOUNDARY
	TREE/TREE GROUP/HEDGE TO BE RETAINED
	TREE/TREE GROUP/HEDGE TO BE REMOVED
	RPA: ROOT PROTECTION AREA
	TREE STEM/TRUNK

 

B	HARDSTANDING REDUCED TO LIMIT IMPACT ON TREE ROOTS. ACCOMMODATION POD POSITIONS AMENDED TO AVOID T13 COMPLETELY FOLLOWING TREE SURVEY.	14.10.21	JW
A	SITE LAYOUT AMENDED FOLLOWING ARBOCULTURAL REPORT. CORRECTED TO SHOW NO REMOVAL OF TREES MENTIONED WITHIN REPORT.	28.09.21	JW
REV	DESCRIPTION	DATE	BY

PAUL WOODCOCK

BENCE FARM CABINS

SITE LAYOUT

Project number	JW1001
----------------	--------

Date	FEB 2021
------	----------

Drawn by	JW

Checked by	JW

JW1001-02 - B

Scale	1 : 100
-------	---------