






PROPOSED REAR ELEVATION,
to FAIRFIELD

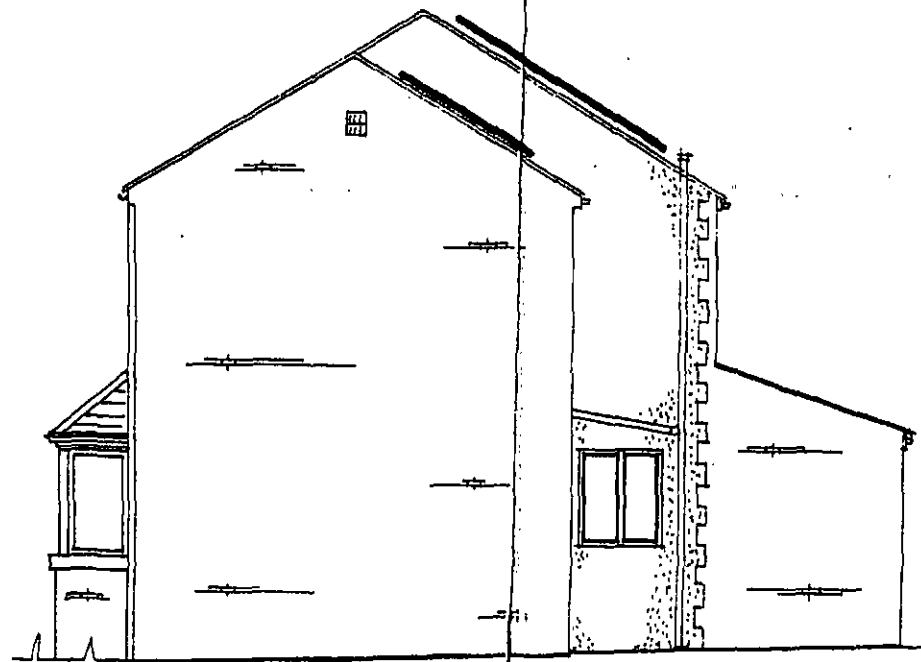

SIDE ELEVATION.


PR

SCALE 1" = 6'0"

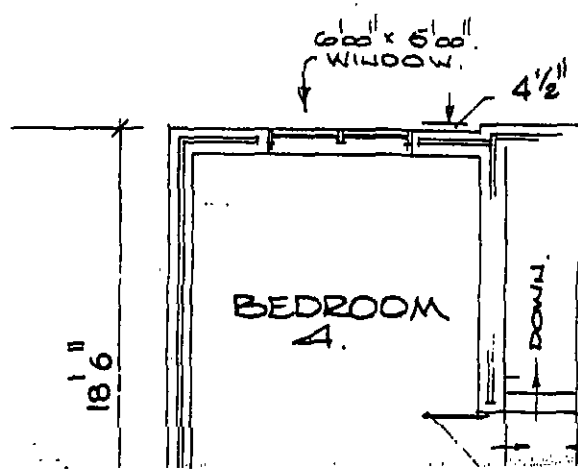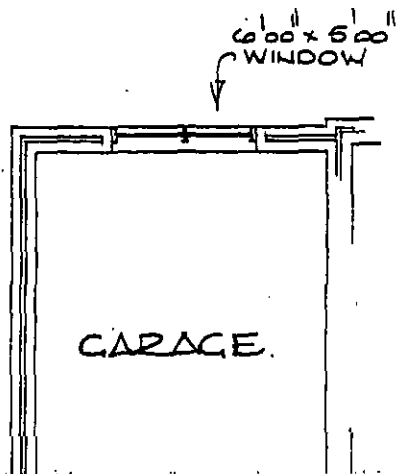


BREAK-OUT
LANDING WINDOW.
ENLARGE OPENING
TO FORM ENTRANCE
INTO NEW BEDROOM
FROM NEW GARAGE


EXISTING
GARAGE TO
BE REMOVED

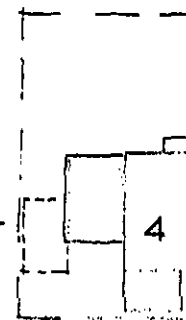


1/180

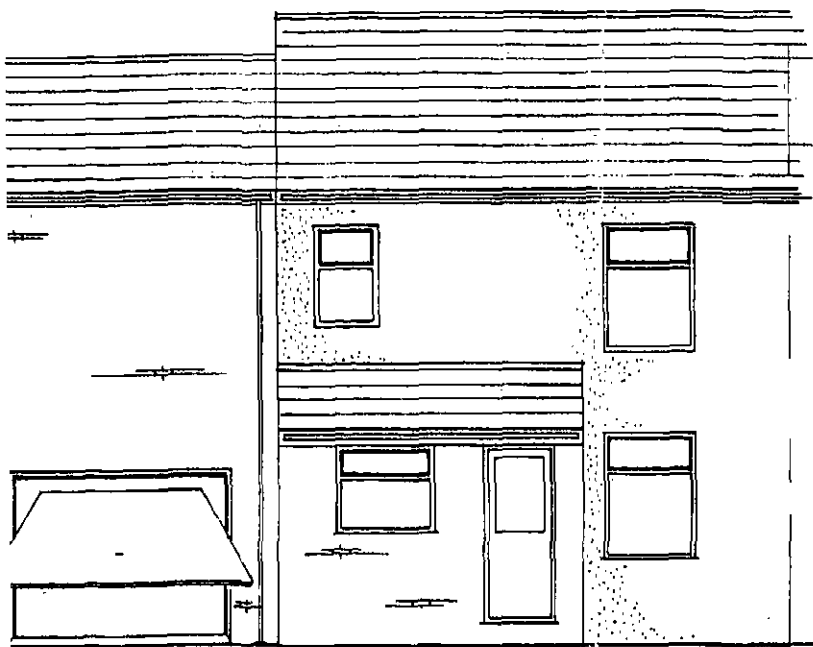



PROPOSED REAR ELEVATION.

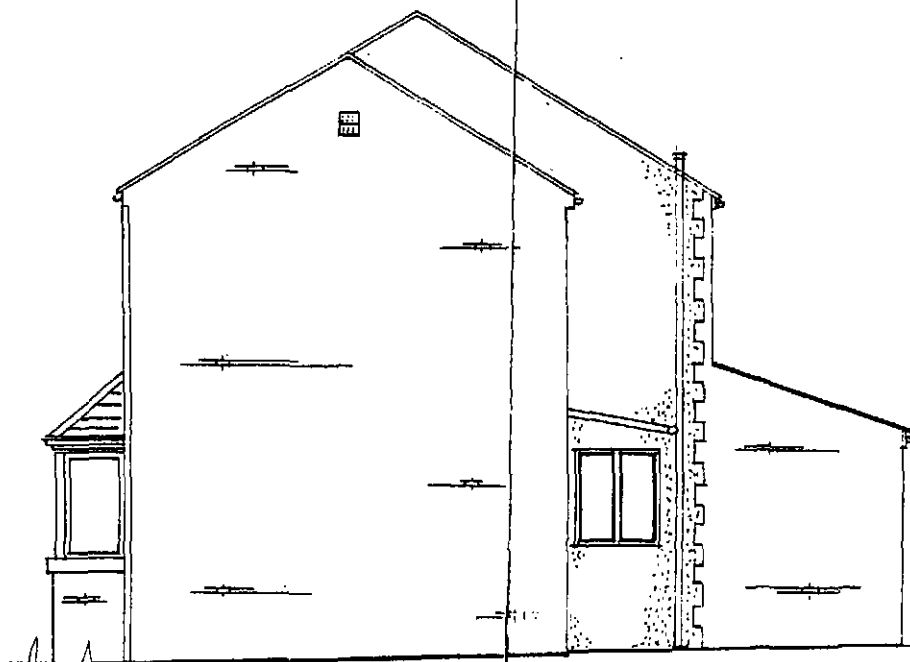

SIDE ELEVATION.

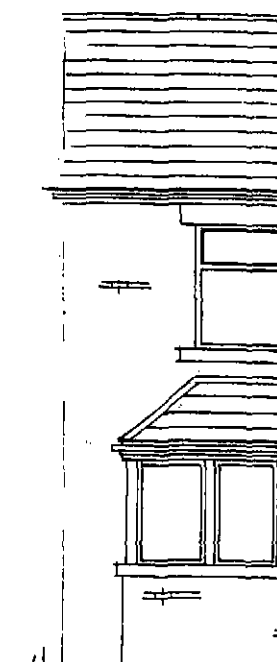

PROPOSE

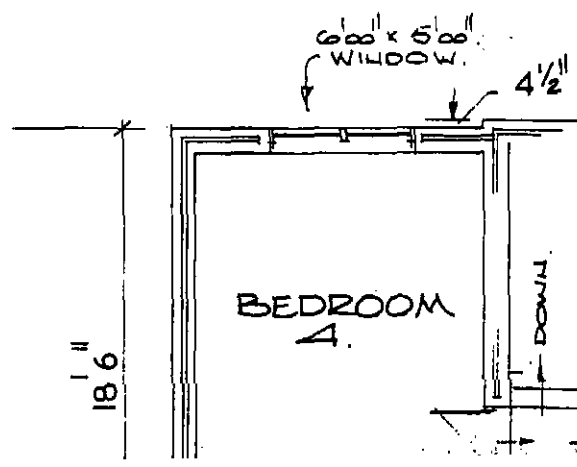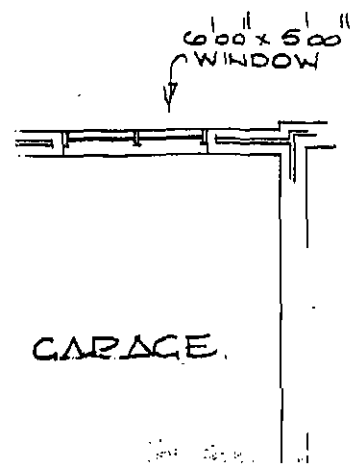

BREAK-OUT
LANDING WINDOW.
ENLARGE OPENING
TO FORM ENTRANCE
INTO NEW BEDROOM

EXISTING
GARAGE TO
BE REMOVED

