

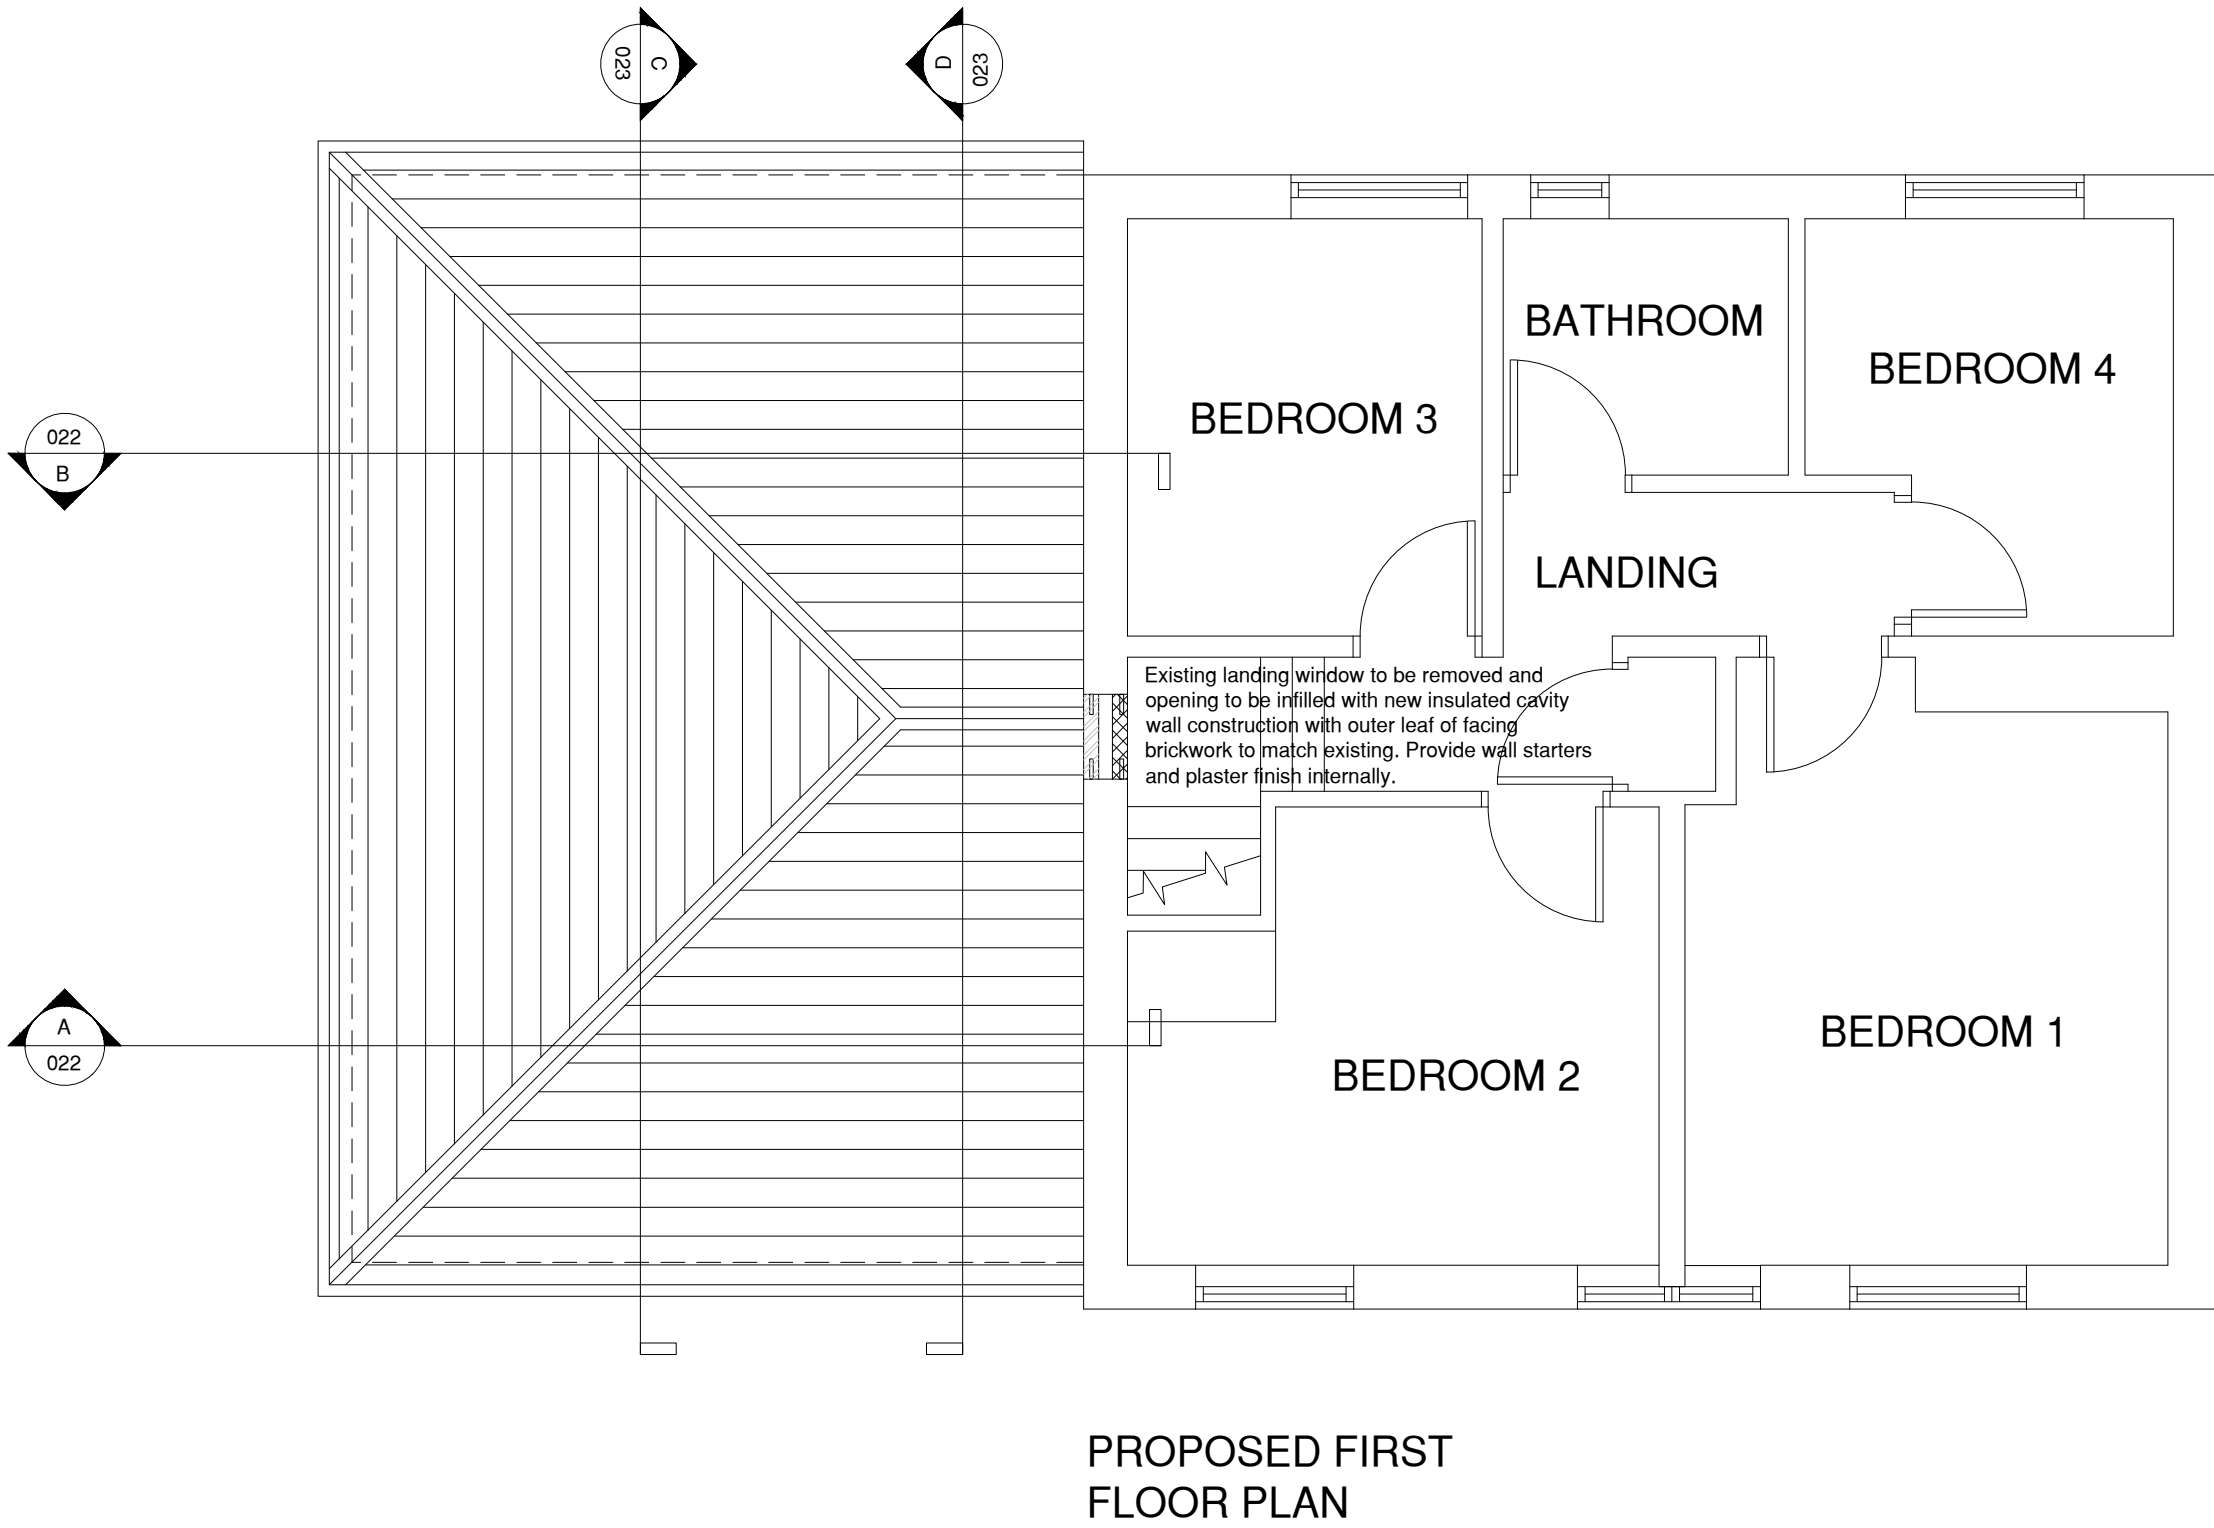


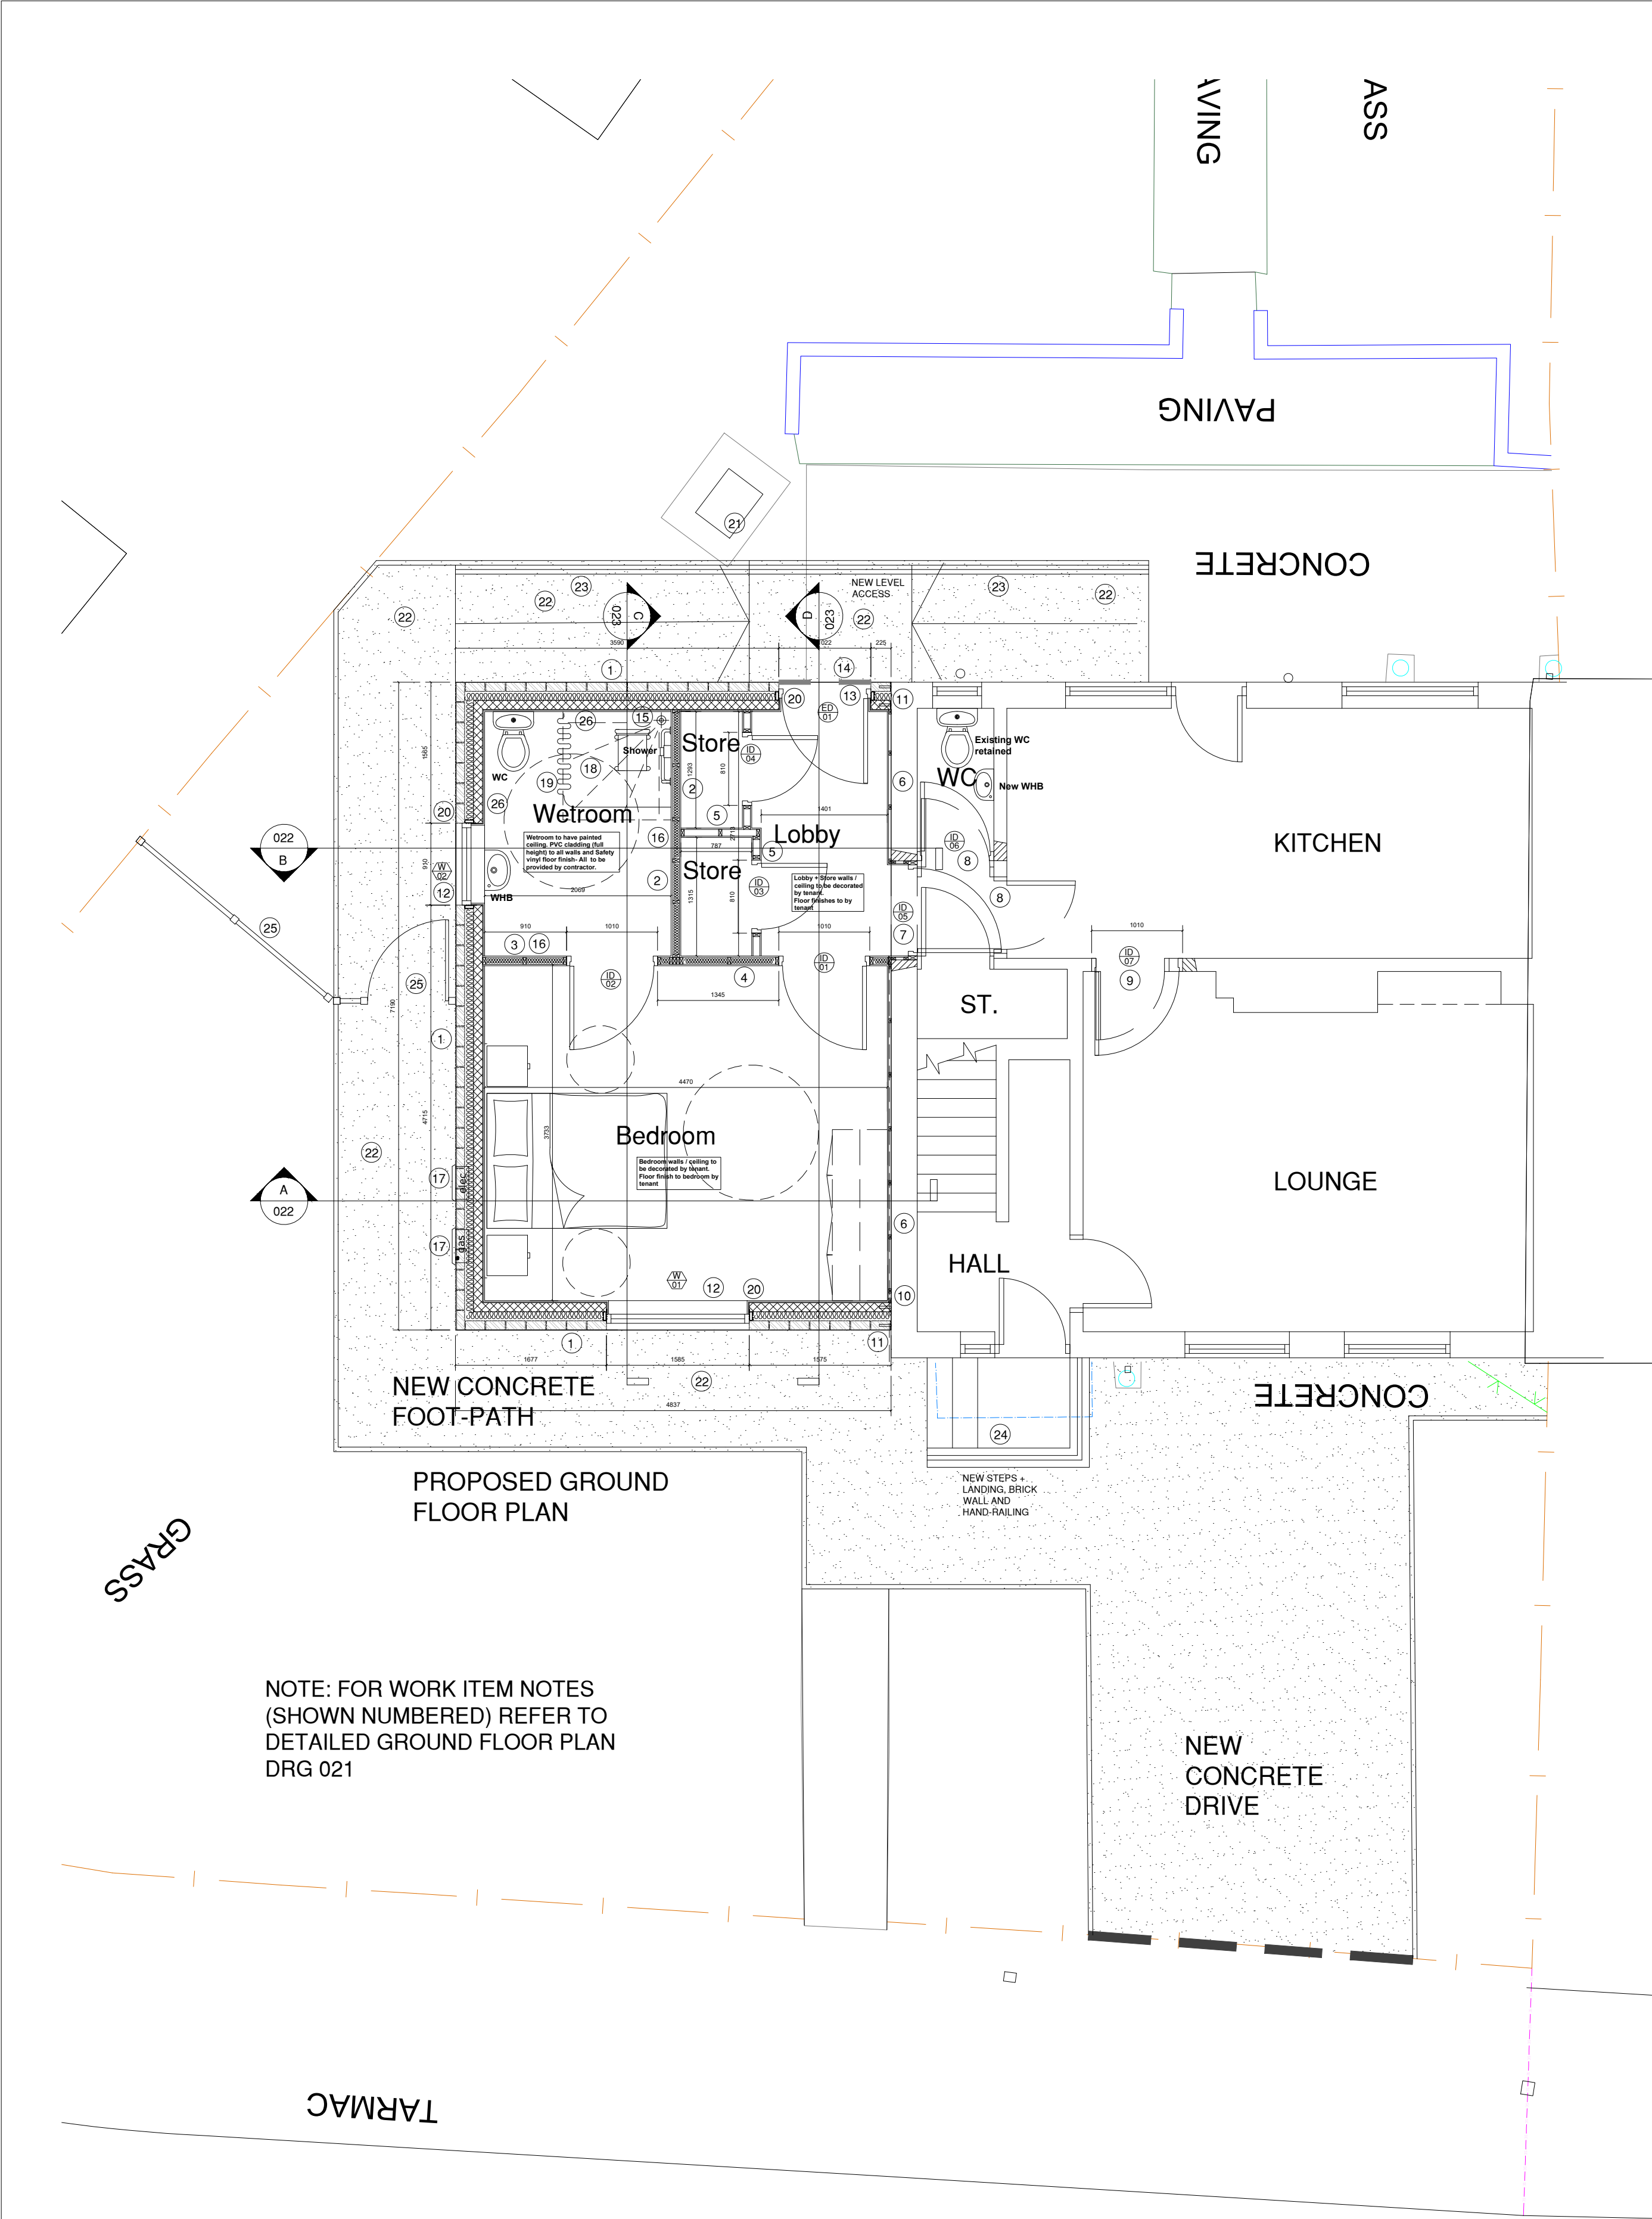

DO NOT SCALE FROM THIS DRAWING. ALL DIMENSIONS TO BE CHECKED ON SITE BY CONTRACTOR. REPORT ANY DISCREPANCIES TO DRAWING AUTHOR AND PROPERTY SERVICES TEAM. DRAWING OR CONTENTS SHOULD NOT BE DUPLICATED WITHOUT PRIOR CONSENT.

DRAWING TO BE READ IN CONJUNCTION WITH ALL OTHER PROJECT DOCUMENTS INCLUDING BUT NOT LIMITED TO DRAWINGS, SPECIFICATIONS, SCHEDULES

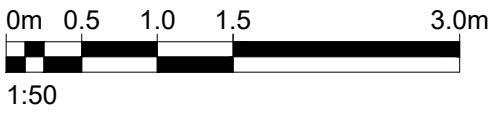

NOTES

P2	Notes updated	06/09/22	MJY
P1	First Issue	06/09/22	MJY
Rev	Notes	Date	Issued By



SERVICE
Berneslai Homes

PROJECT
127 Neville Avenue, Kendray, Barnsley,
Adaptation Extension

TITLE
Proposed Plans

PROJECT REF 127NevilleAv.	DRAWING REFERENCE 020	REV P2
SCALE As Noted	DISCIPLINE ARCHITECTURE	SHEET SIZE A1
PURPOSE OF ISSUE PRELIMINARY	Drawn MJY	Checked XX