


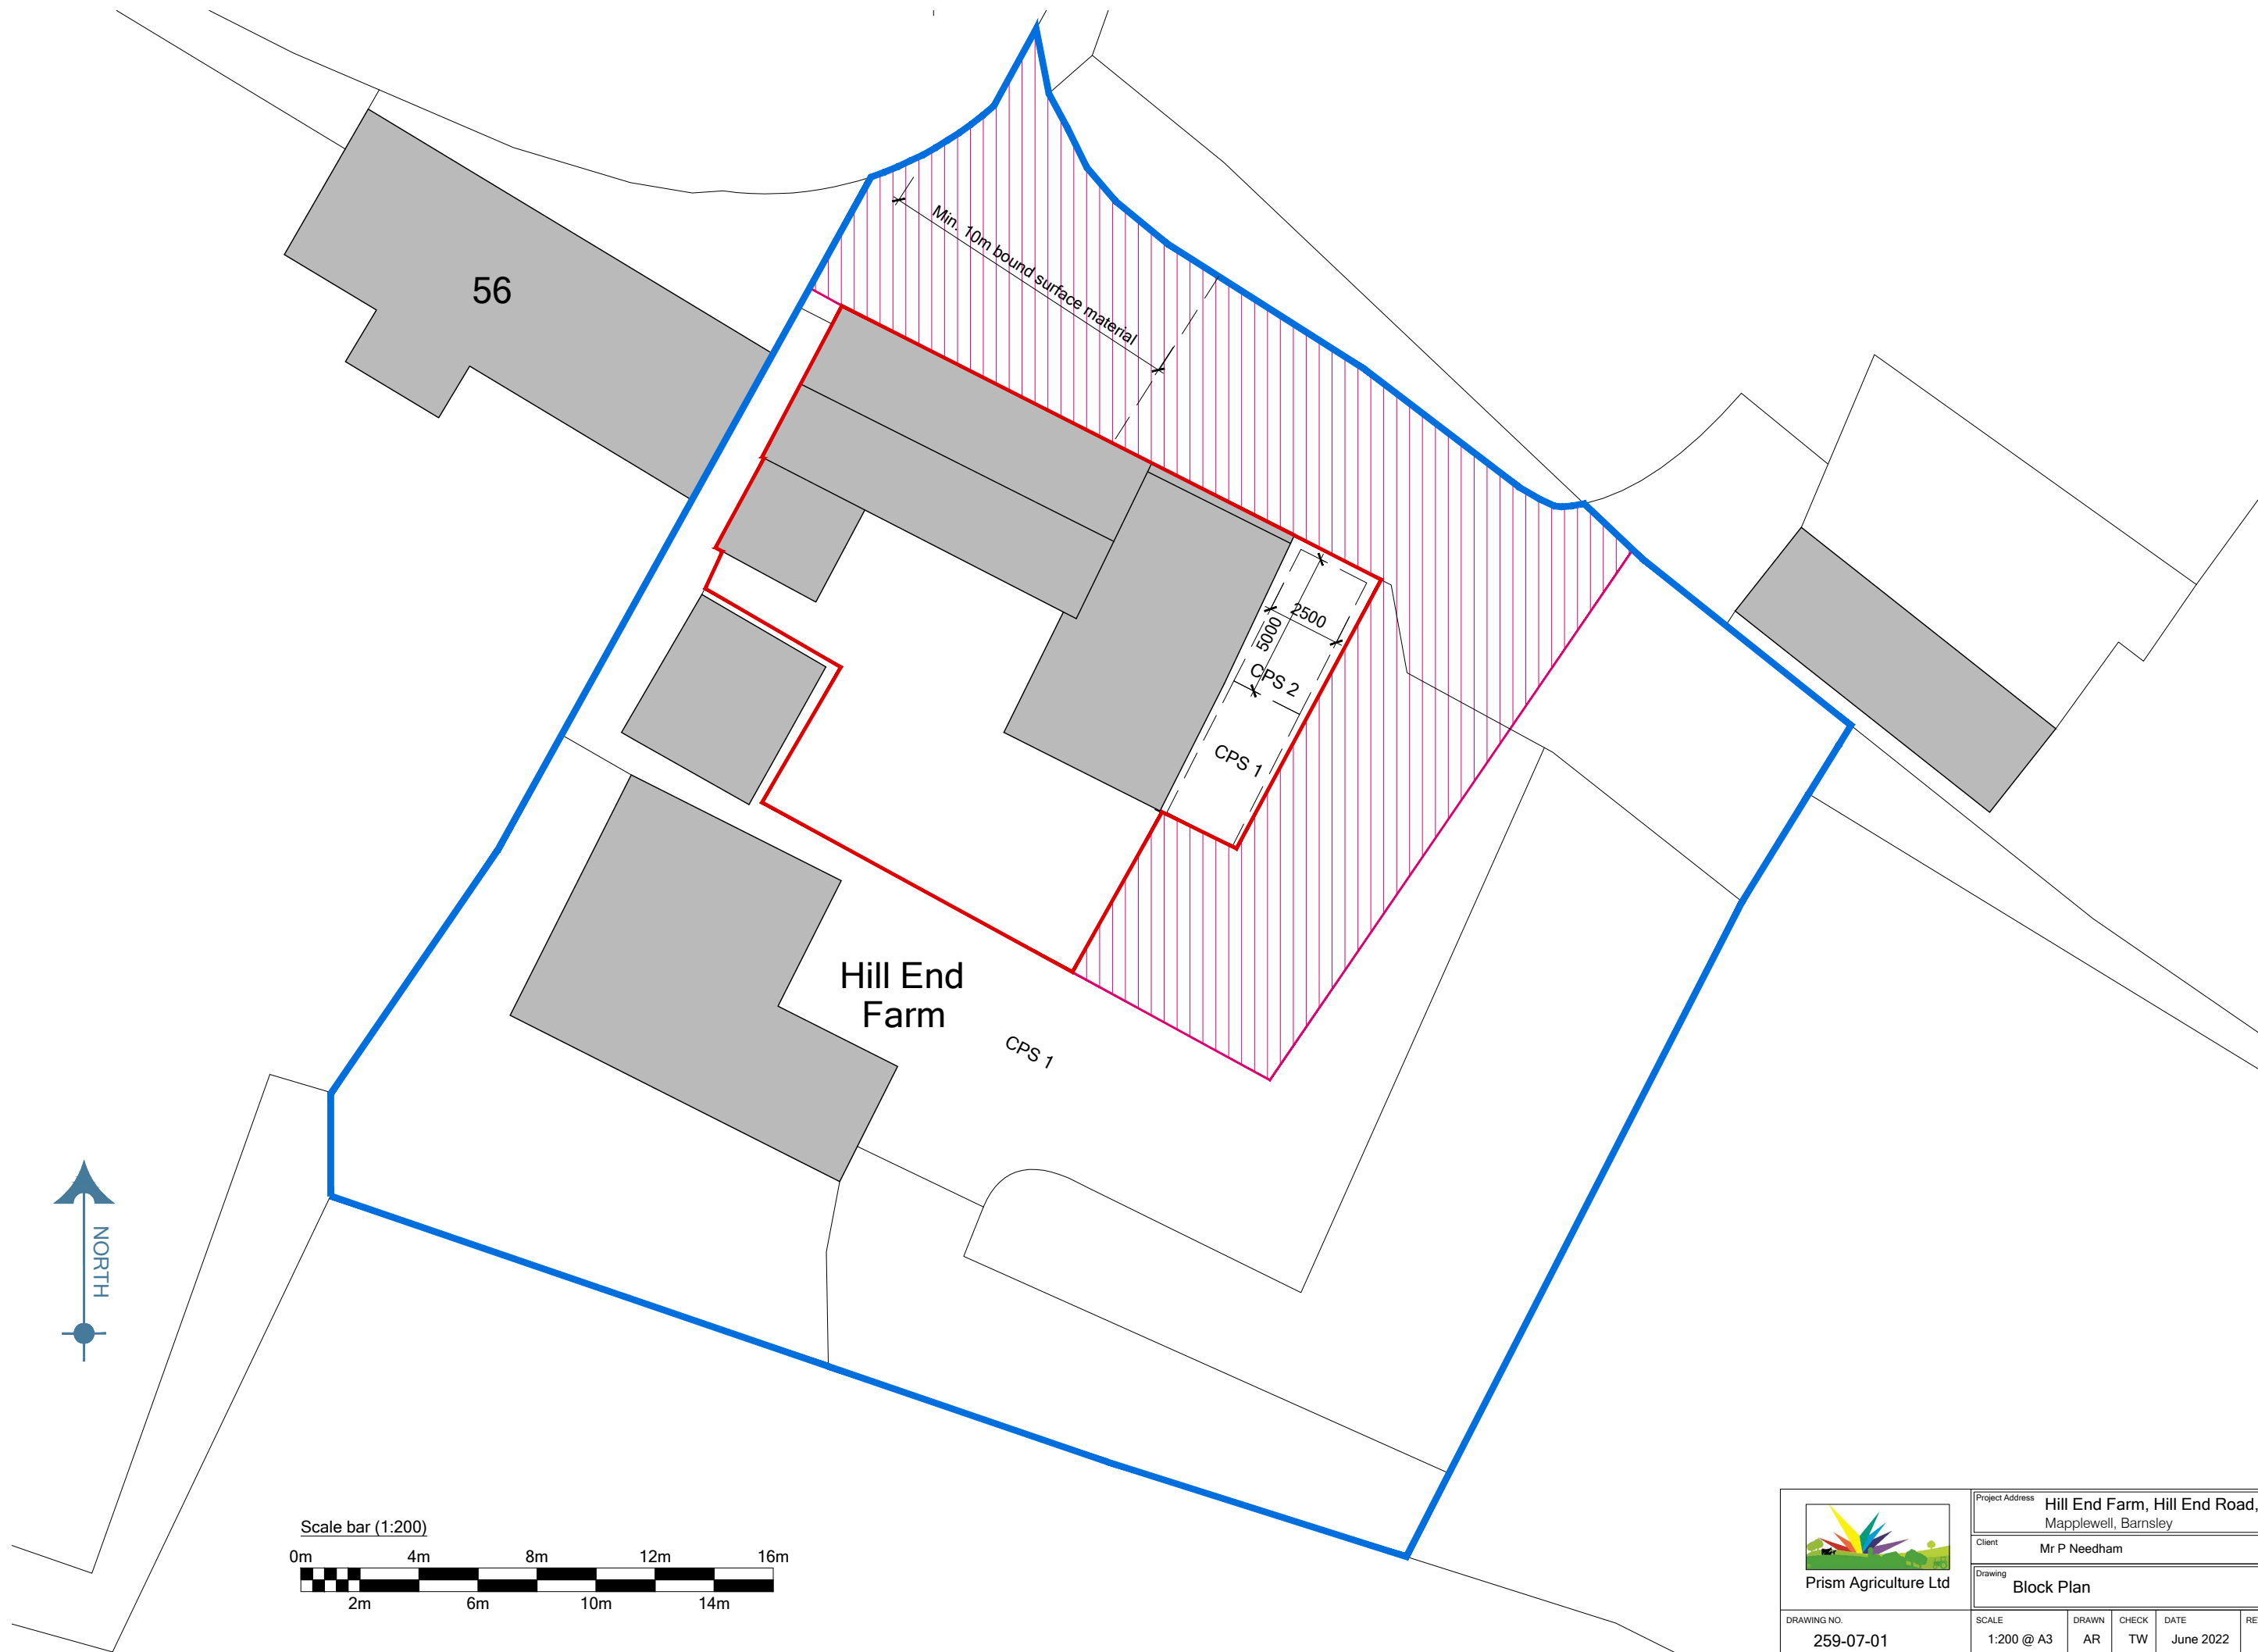

 Prism Agriculture Ltd	Project Address Hill End Farm, Hill End Road, Mapplewell, Barnsley				
	Client Mr P Needham				
	Drawing Block Plan				
DRAWING NO. 259-07-01	SCALE 1:200 @ A3	DRAWN AR	CHECK TW	DATE June 2022	REVISION -A-