

PLANNING PERMISSION

APPLICATION

ADDRESS – 12 RATTEN ROW, DODWORTH,
BARNSELY

WORKS – SINGLE STOREY REAR EXTENSION AND TWO STOREY
SIDE EXTENSION



Tel : 01226 249879
oldoakspropertyservices@gmail.com




12 RATTEN ROW, DODWORTH

SINGLE STOREY REAR & TWO STOREY SIDE EXTENSION

SITE LOCATION PLAN

SCALE: 1 : 1250

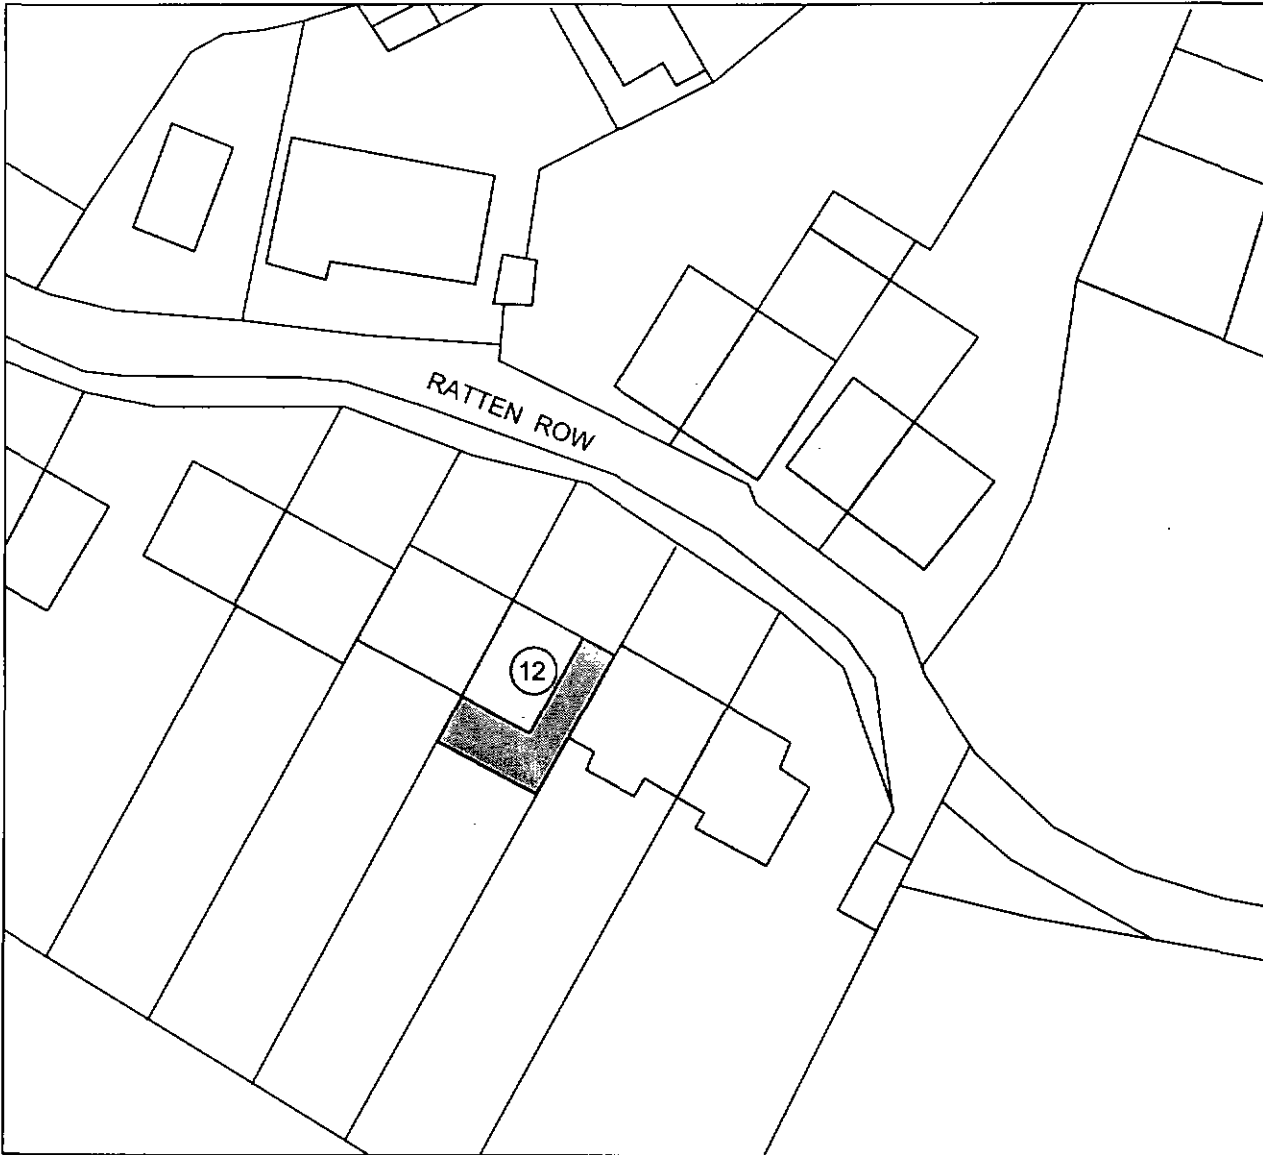

Proposed Site Plan



Project Name and Address

12 Ratten Row,
Dodworth,
Barnsley


Project
Extensions

Date
Oct '12


Scale
1:500

Sheet


1 of 4

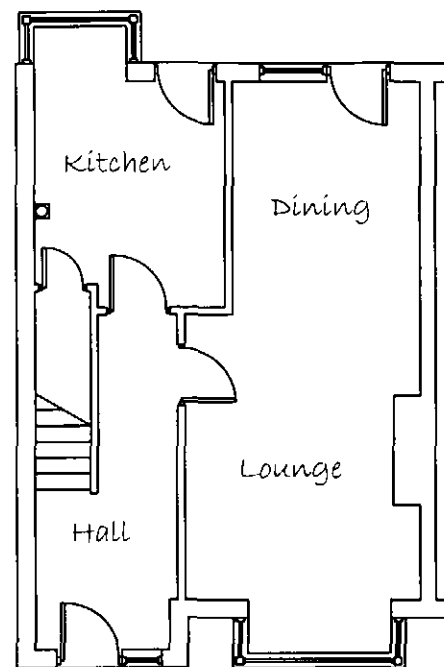


Existing Ground Floor Layout

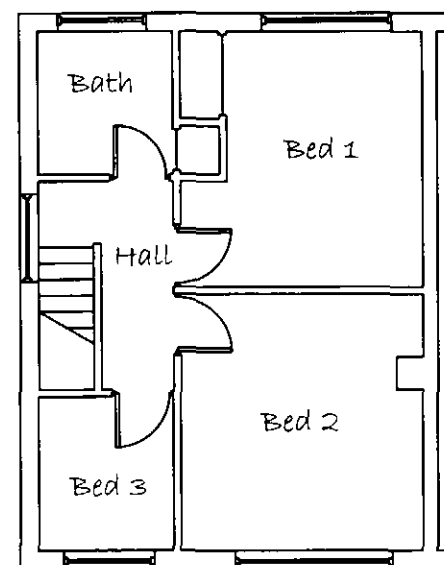

Existing First Floor Layout

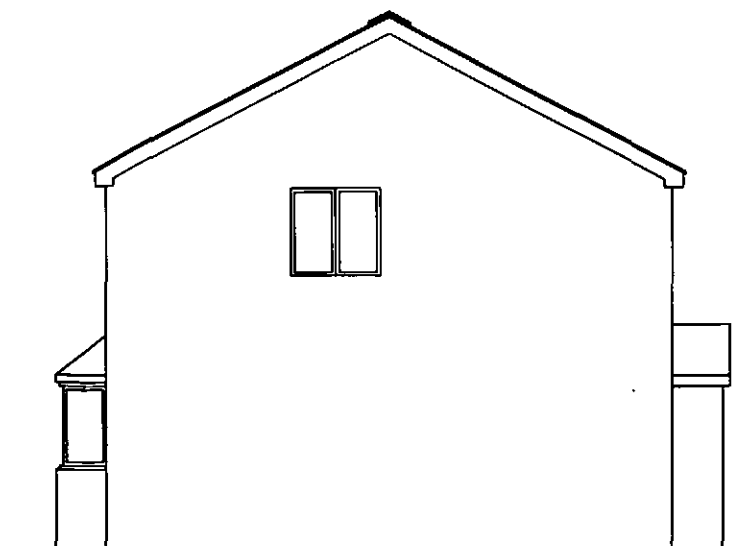

Existing Side Elevation

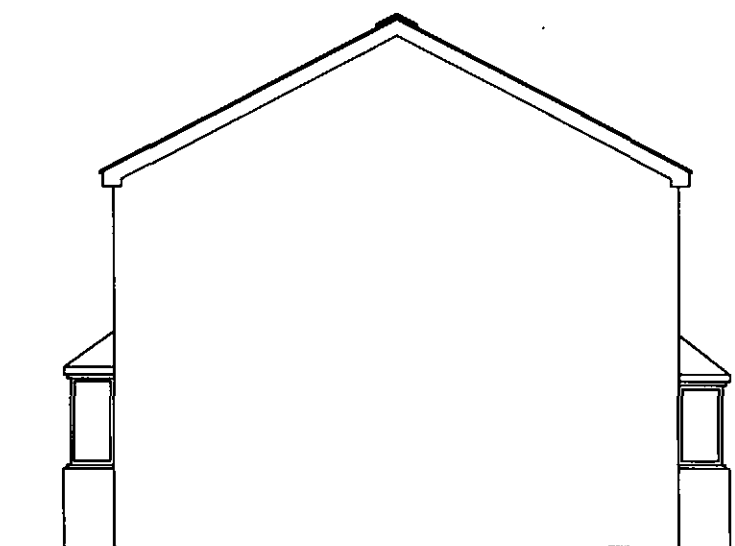

Existing Side Elevation



Existing Front Elevation



Existing Rear Elevation


General Notes

No.	Revision/Issue	Date




Project Name and Address
 12 Ratten Row
 Dodworth
 Barnsley


Project Extension	Sheet 1 of 3
Date Oct '12	
Scale 1 / 50, 1 / 100	

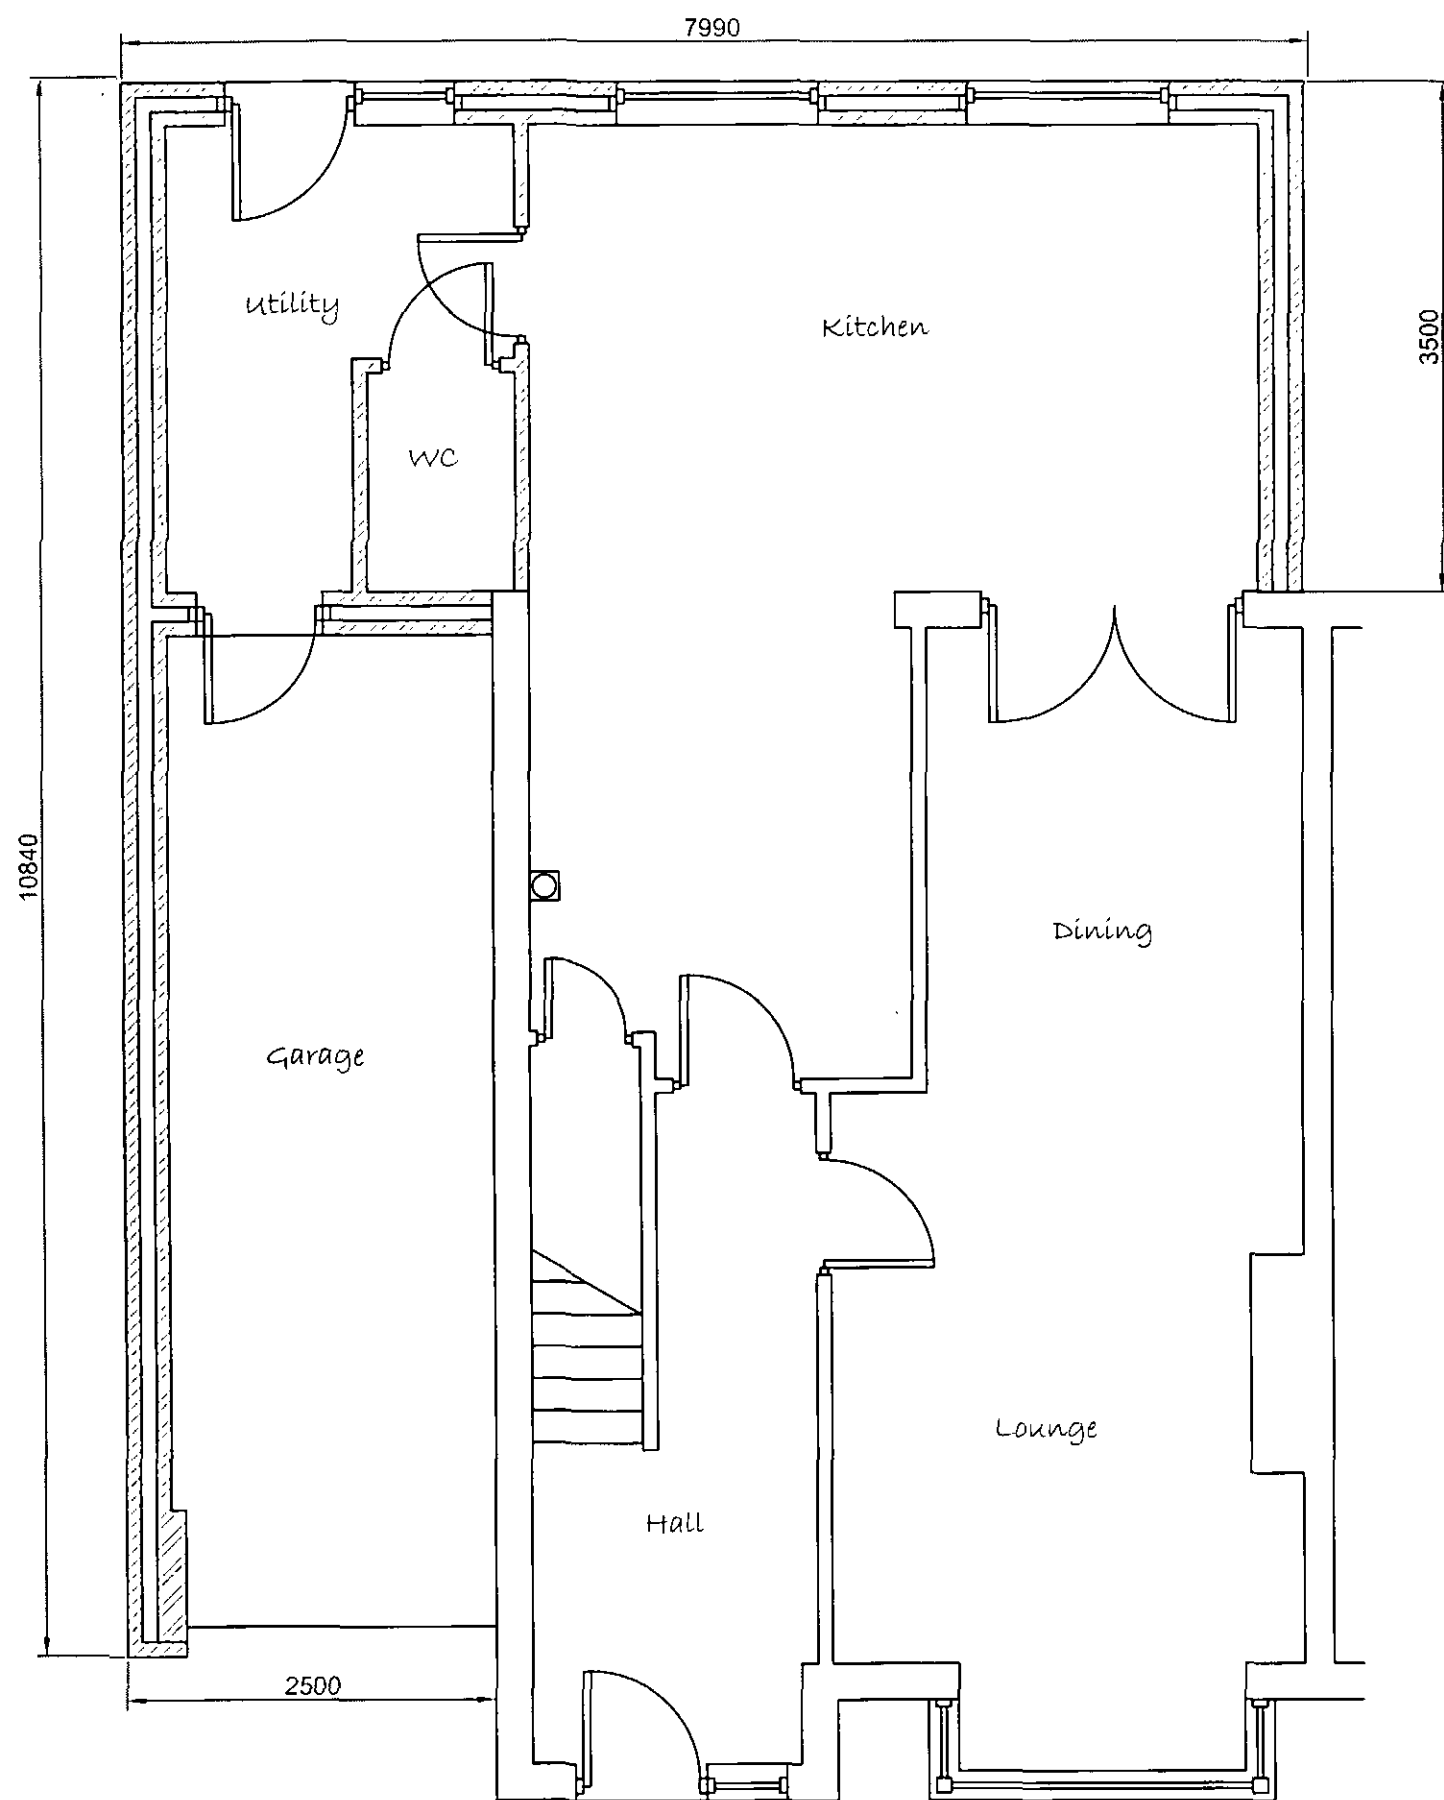

Proposed Ground Floor
Layout

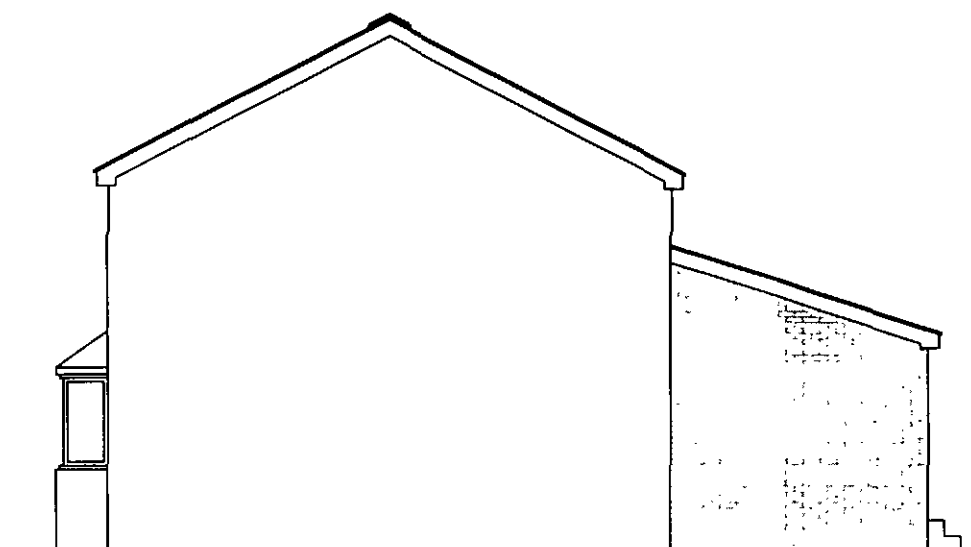

Proposed Side Elevation

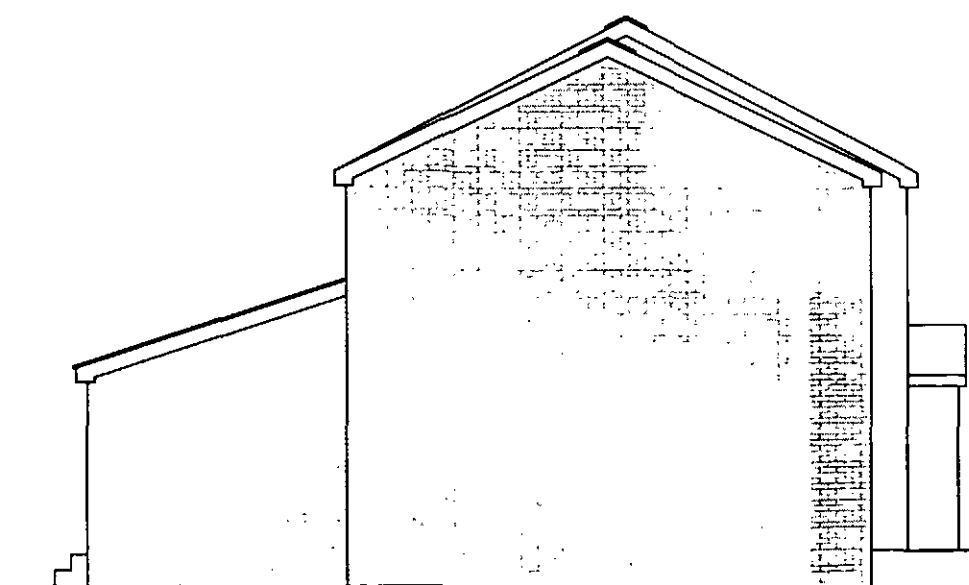

Proposed Side Elevation


General Notes

No.	Revision/Issue	Date



Project Name and Address
12 Ratten Row
Dodworth
Barnsley

Project Extension	Sheet 2 of 3
Date Oct '12	
Scale 1 / 50	

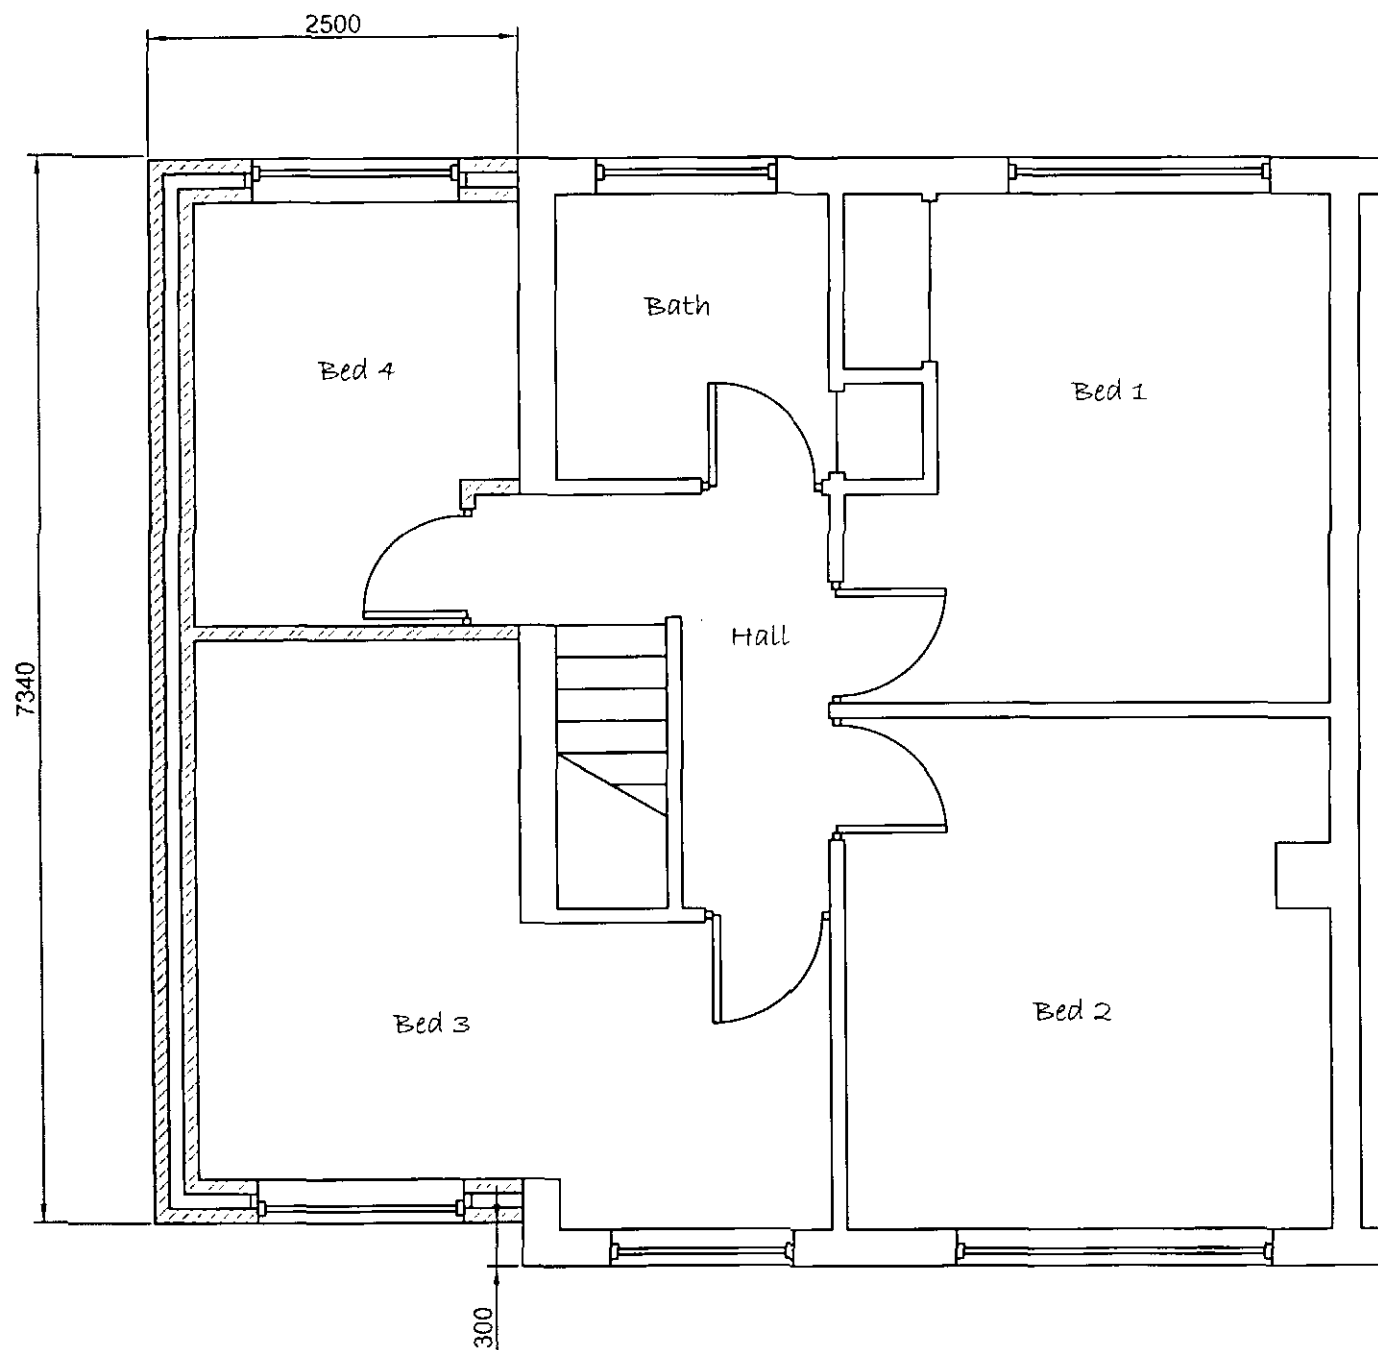

Proposed First Floor
Layout



Proposed Front Elevation



Proposed Rear Elevation

General Notes

No.	Revision/Issue	Date



Project Name and Address

12 Ratten Row
Dodworth
Barnsley

Project
Extension
Date
Oct '12
Scale
1 / 50

Sheet
3 of 3