


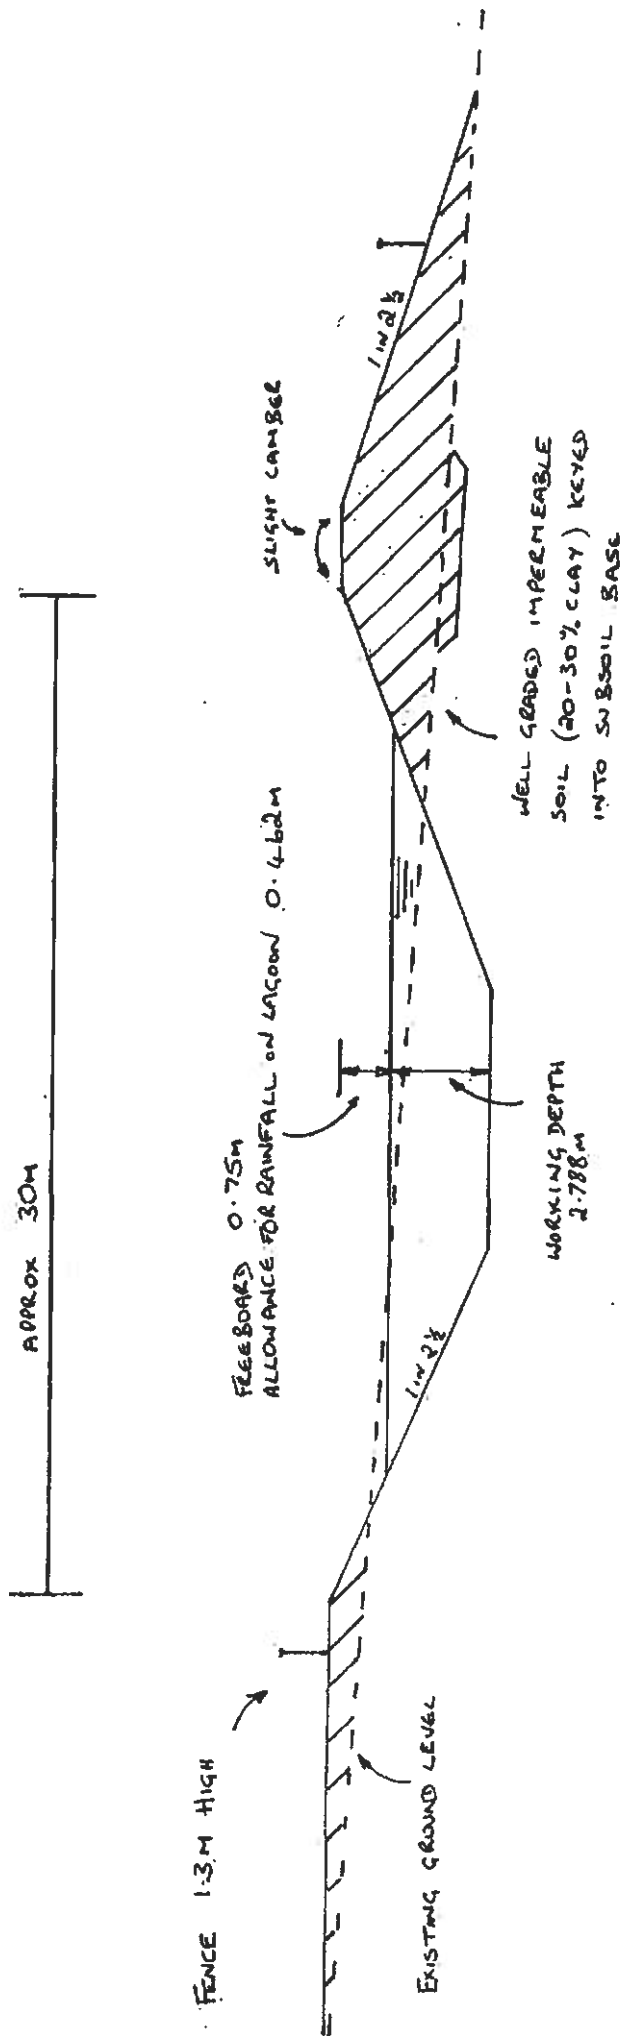

THIS SITE LIES IN A NATURAL  
HOLLOW IN THE FIELD AND SO  
VISIBILITY WILL BE MINIMAL.

# CROSS SECTION OF EARTH BANKED SLURRY

LAGOON AT GUNTHWATE HALL FARM