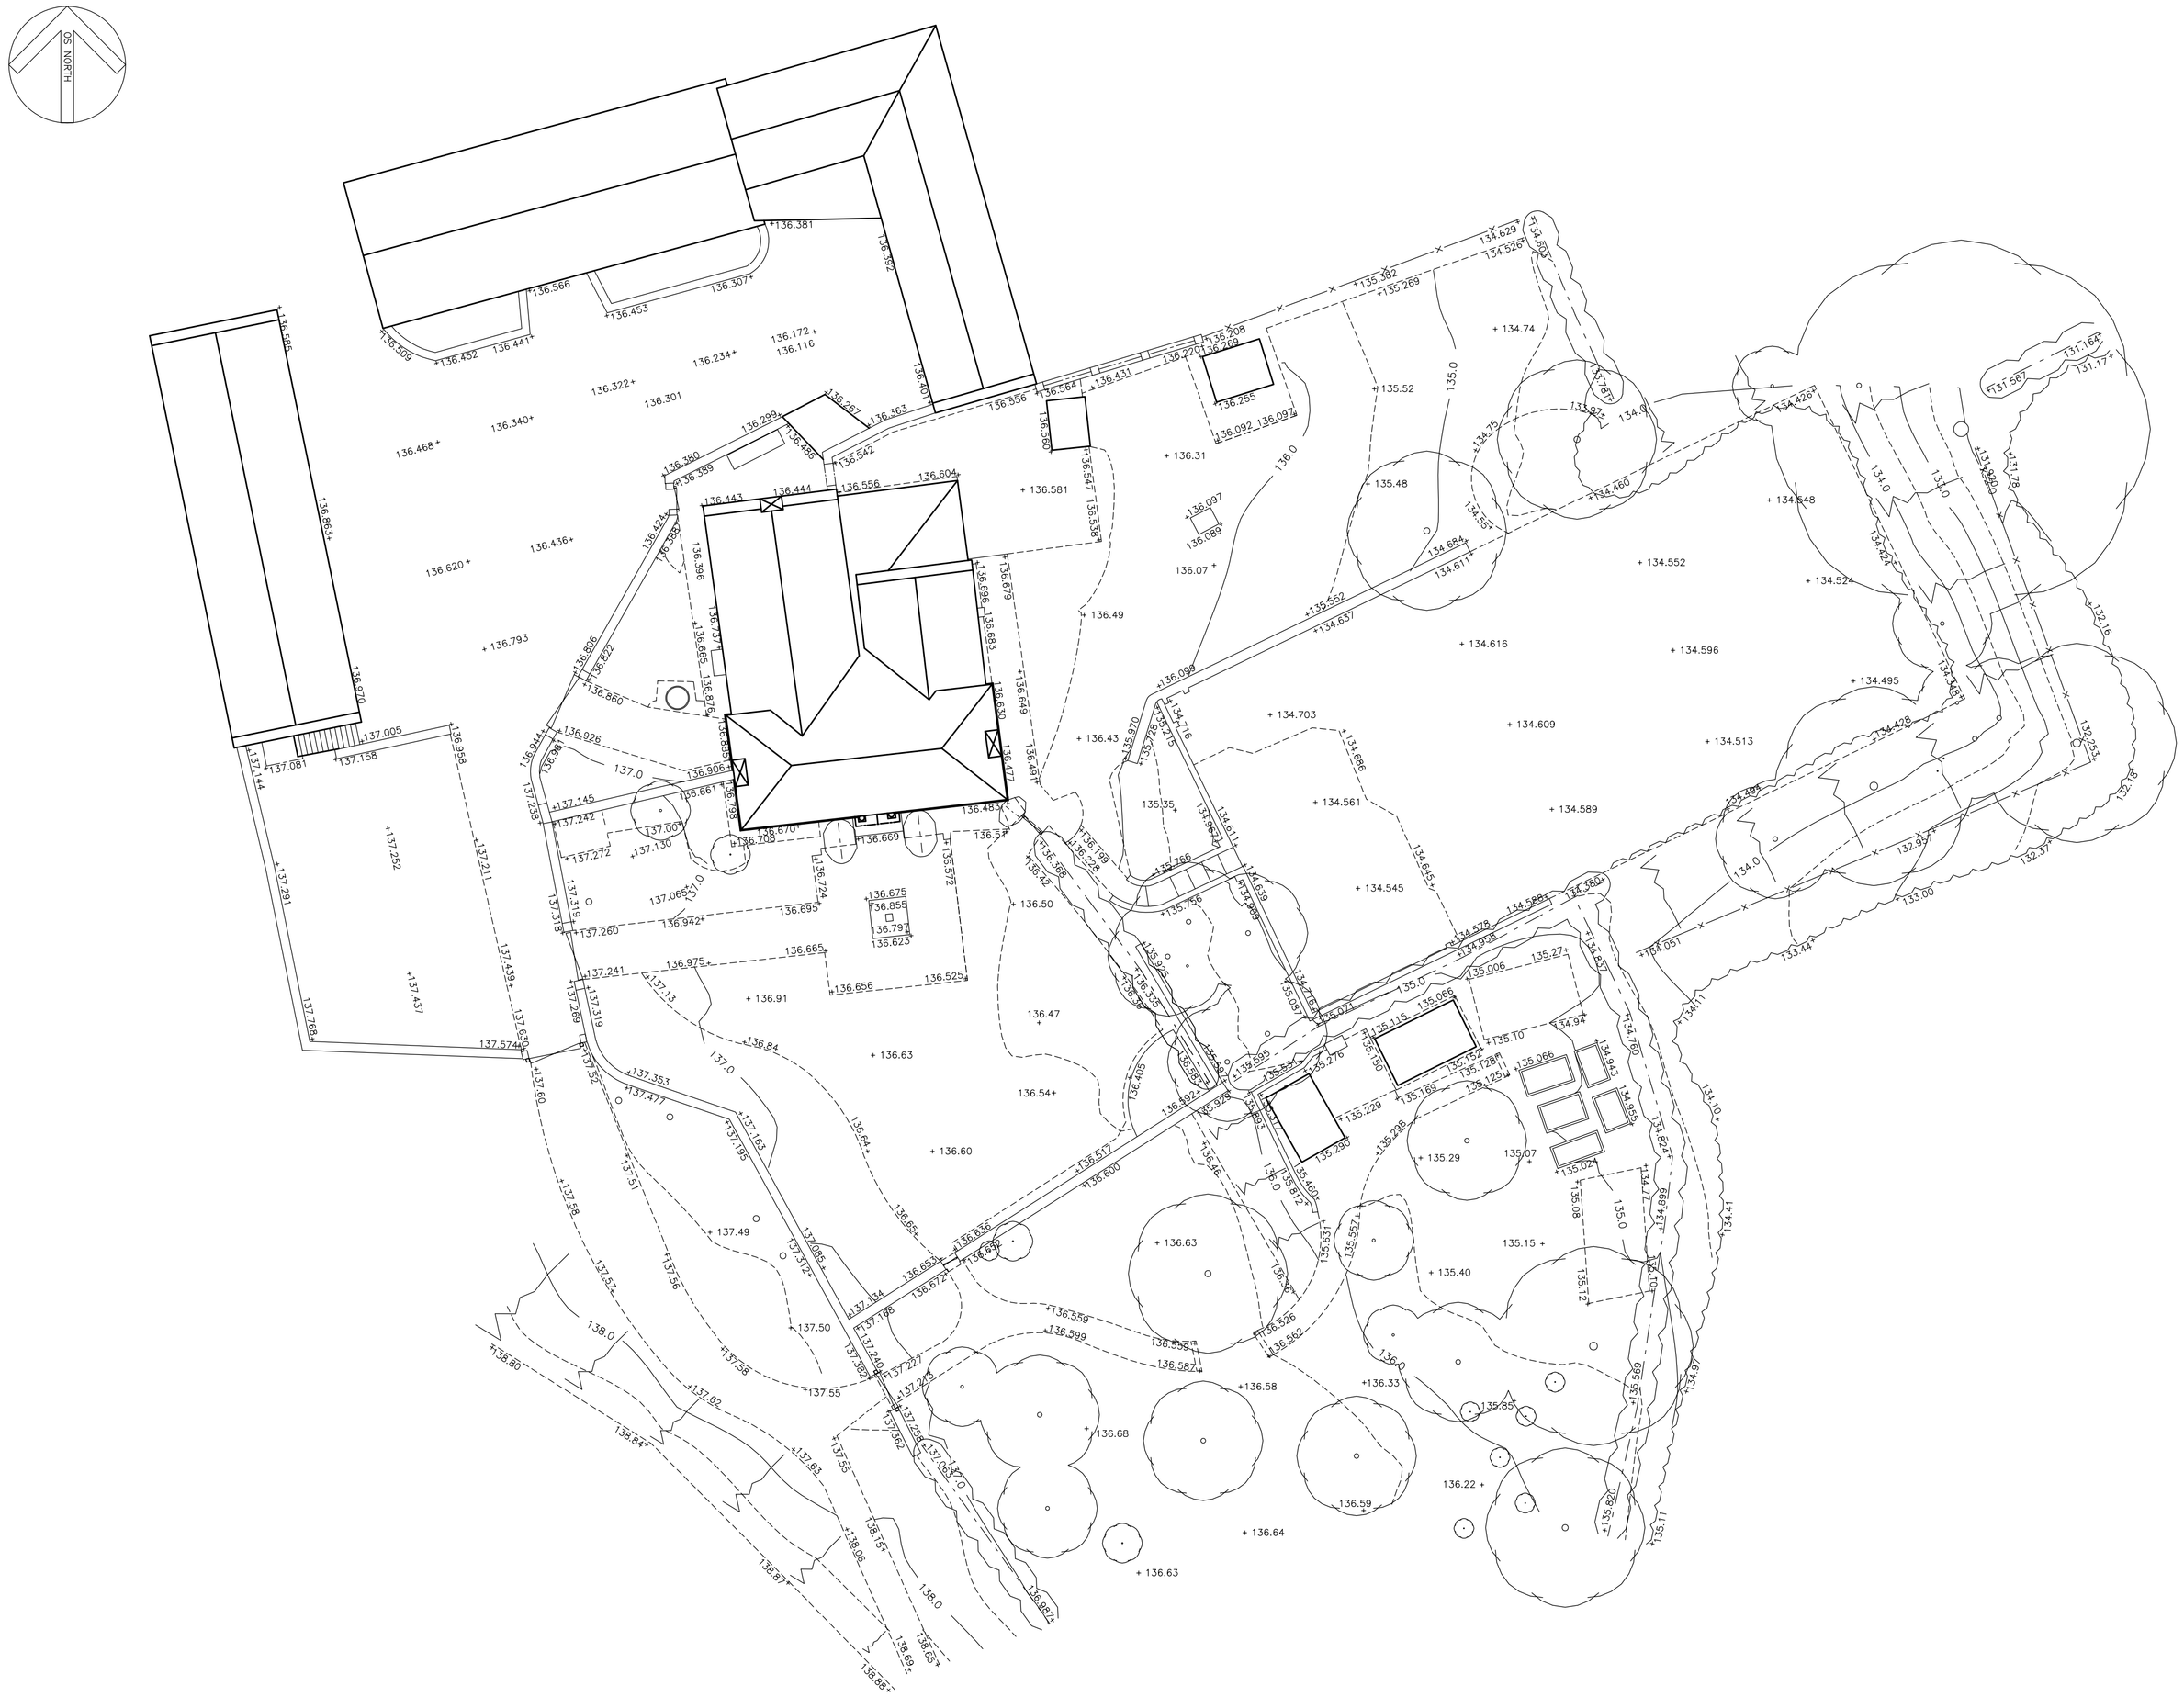

Haycock+Todd

Land Survey Consultants Architectural Surveyors

The Hollies, 43 Church Street, Royston, Barnsley, S71 4QU. T:01226 709630

E:info@land-surveying.co.uk W:land-surveying.co.uk

LEGEND

Manhole shown thus	MH
Inspection Cover	IC
Lamp post	LP
Gully	G
Lampost	LP
Telegraph Post	TP
Electricity Poles	EP
Road Traffic Signs	RS
Traffic Lights	TL
British Telecom	BT
Post Office Telephones	PO
Fire Hydrant	FH
Safety Valve	SV
Stop tap Water	W
Stopcock Gas	Gas
Unknown Service	Ser

Spot Level	+123.562
Kerb Line	
Fence Line	Wood post & rail
Hedge Line	
Contours 1m interval	105.0
Contours 0.5m interval	33.0
Tree Spread	S5.00
Girth	G1.30
Cover Level	CL 112.335
Invert Level	IL 111.733
Foul Drain	
Surface Water	
Survey Station	S3

Floor Level	FL 10.907
Height floor to ceiling	C 2.22
Height floor to struct soffit	SS 2.87
Height floor to false ceiling	FC 2.22
Height floor to sill	S0.67
Height sill to window head	W1.23
Height of Door	D1.98
Height floor to underside	US 3.61
Ceiling Slopes Up	csu
Height floor to Arch	A/2.99
Height floor to Arch Spring	Sp2.67
Vent	VP
Fall Pipe	FP
Sky Light	SL
Water Closet	WC
Sink	S
Boxed Column	B

SITE SURVEY

Moor End Farmhouse

Moorend Lane, Silkstone Common, Barnsley. S75 4RA

Sheet Diagram

Datum	Sheet 1 of 1	Survey Job No. S10643	Scale 1/200
GRID- Related to Ordnance Survey using One Point Localisation on Station HT3. Orientation at OS Grid North.	Surveyed by RF	Date of Survey August 2023	S10643
	Drawn by RF		
	Checked by PBT		
LEVEL - Related to Ordnance Survey by connection to the OS Active Network by G.P.S			