



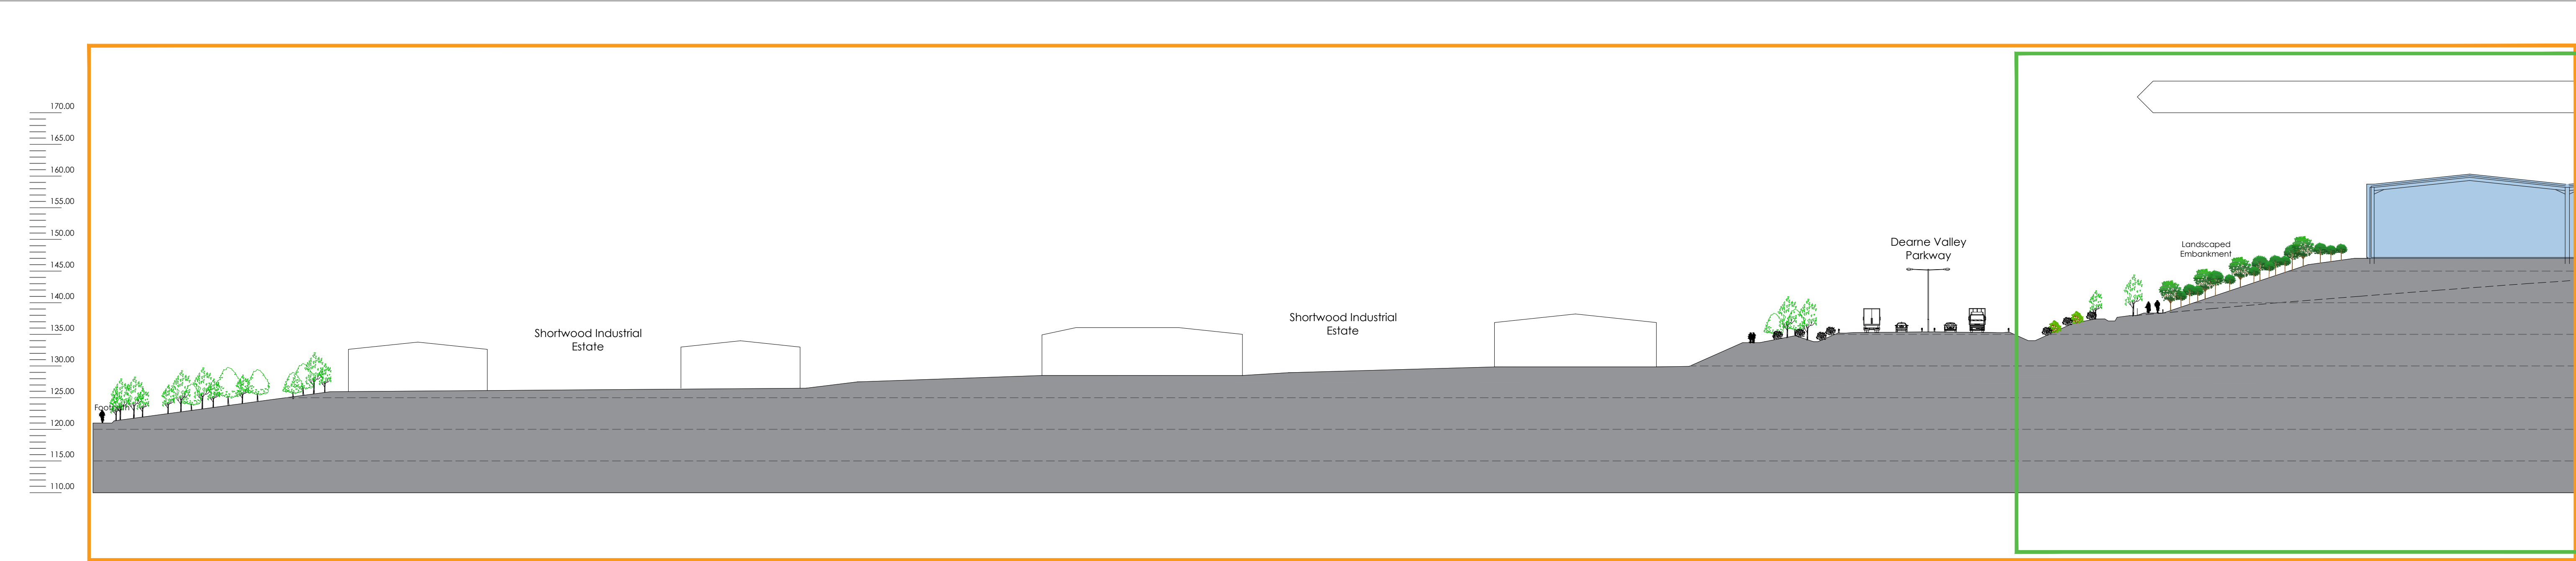

Indicative Section 2- Part1 1:500

0 5 10 15 20 25m


SCALE 1:500

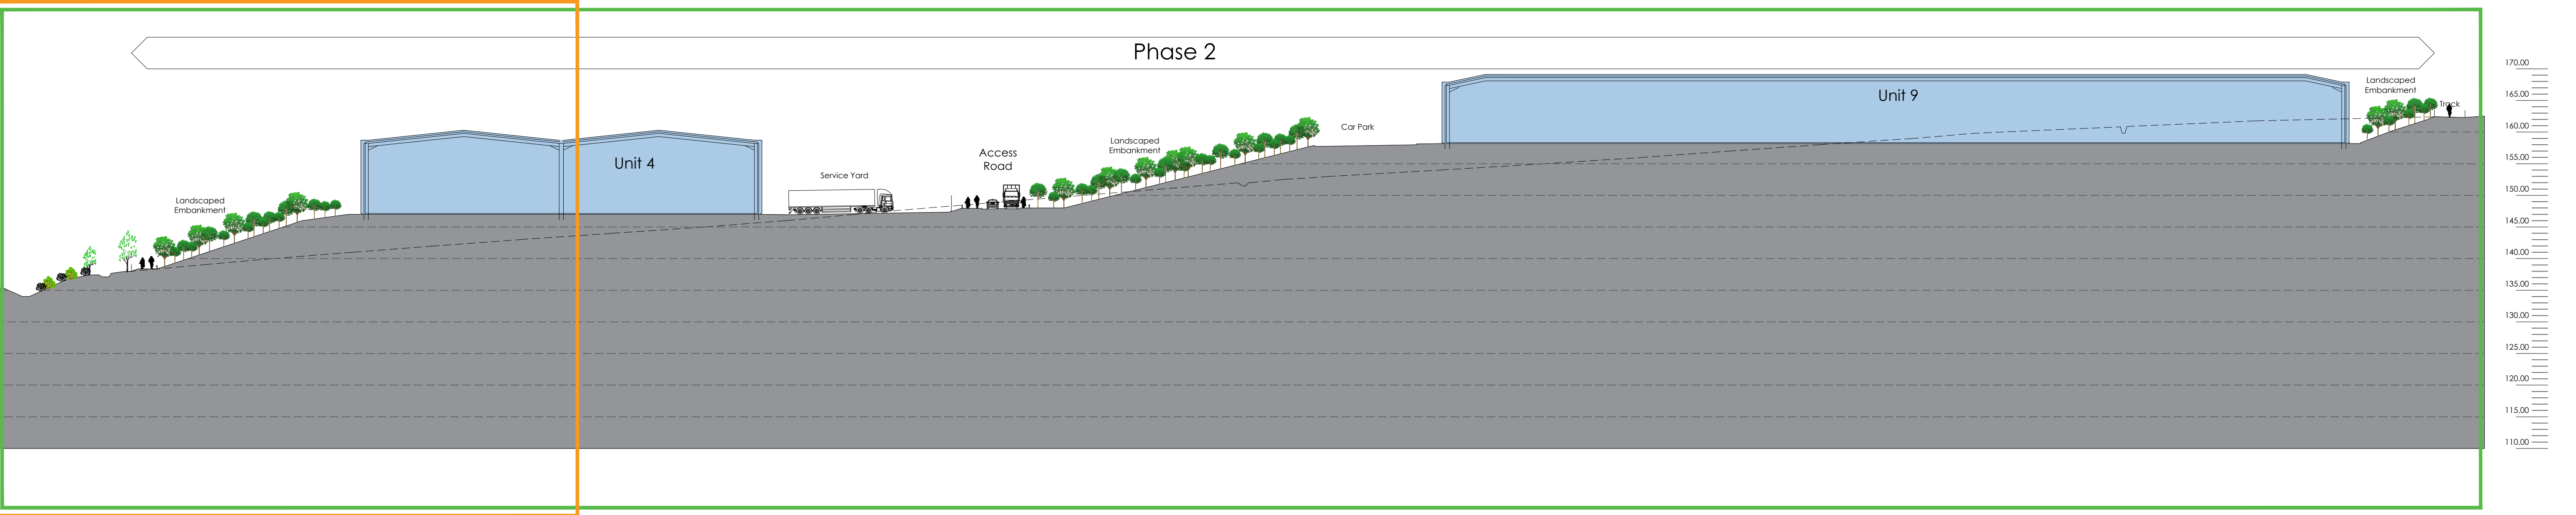

Indicative Section 2- Part 2 1:500

0 5 10 15 20 25m

SCALE 1:500

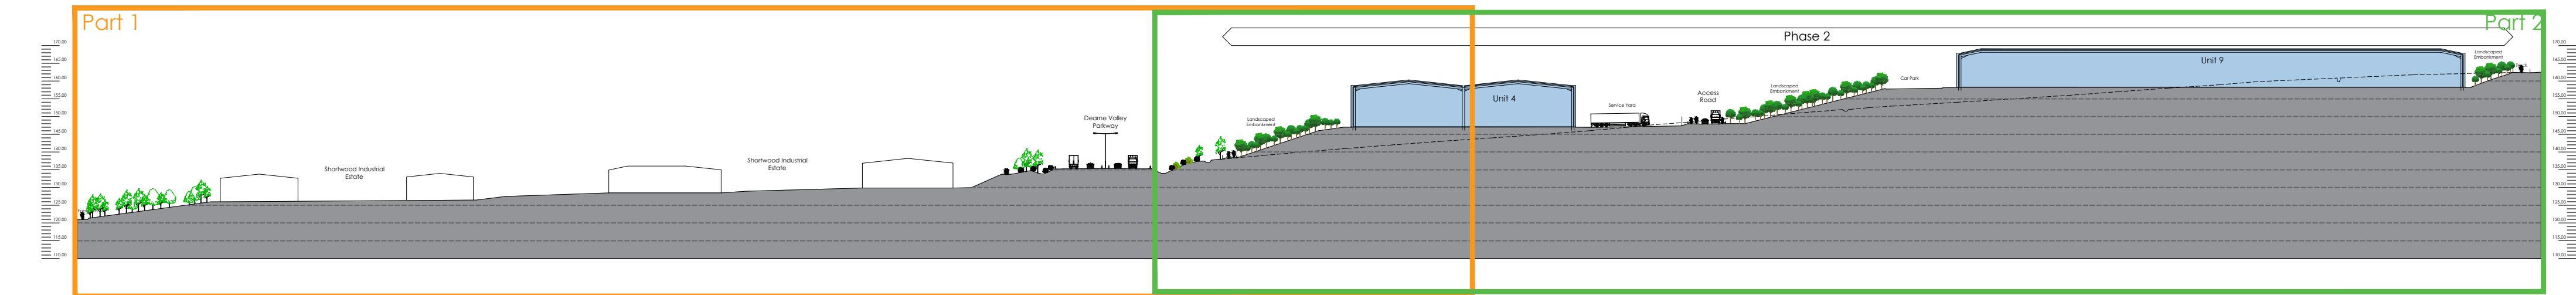

Indicative Section 2 1:1250

0 12.5 25 37.5 50 62.5m

SCALE 1:1250



A	05.12.19	Updated for planning submission	NBB	JMR
Rev	Date	Description	Rev By	Chk'd By
Project Title				
PROPOSED INDUSTRIAL DEVELOPMENT				
Dearne Valley Parkway Rockingham Barnsley				
Client				
HARWORTH GROUP				
Status				
FOR PLANNING				
Scale		Drawing Size		
MIXED		A1		
Date	12.2019	Drawn By	NBB	Checked JMR
Drawing Title				
PROPOSED SITE SECTION				
Job-Dwg No	12006-1-114			Rev A
2 St. Johns North, Wakefield, WF1 3QA t. 01924 291800				
☐ Carvers Warehouse, 77 Dale Street, Manchester, M1 2HG t. 0161 2386555				
☐ The Old Rectory, 79 High Street, Newport Pagnell, MK16 6AB t. 01908 211577				
☐ 101 London Road, Reading, RG1 5BY t. 0118 9507700				
☐ 10 Gress Court, St Christophers Place, London, W1U 1JJ t. 0207 4091215				
THE HARRIS PARTNERSHIP ARCHITECTS www.harrispartnership.com				