




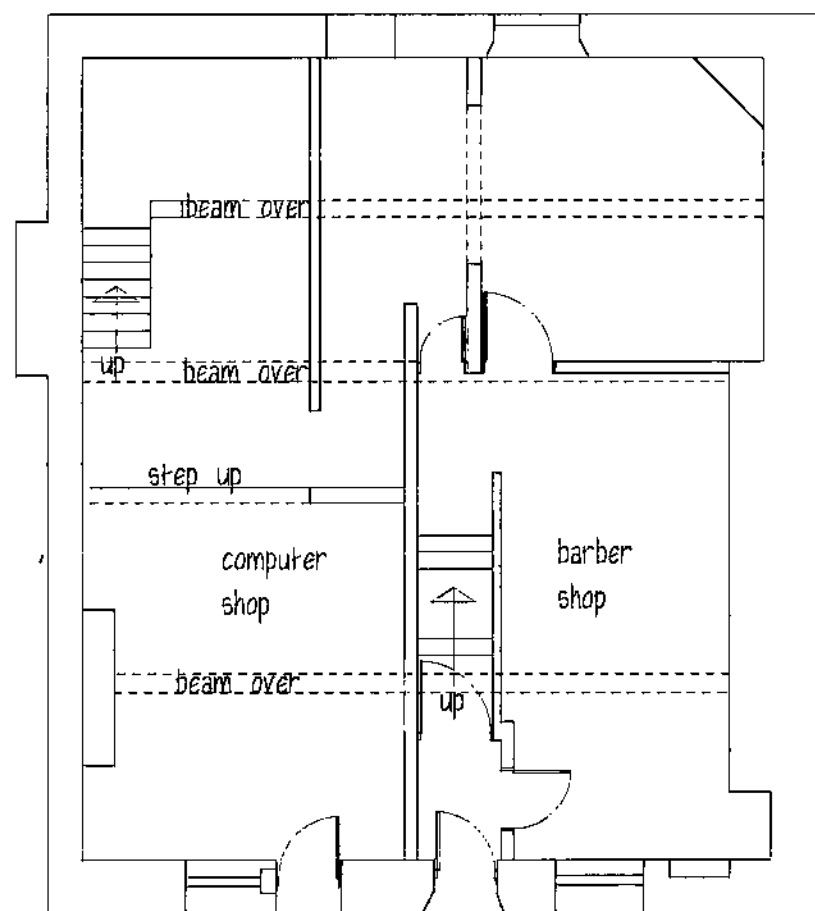


EXISTING GROUND FLOOR

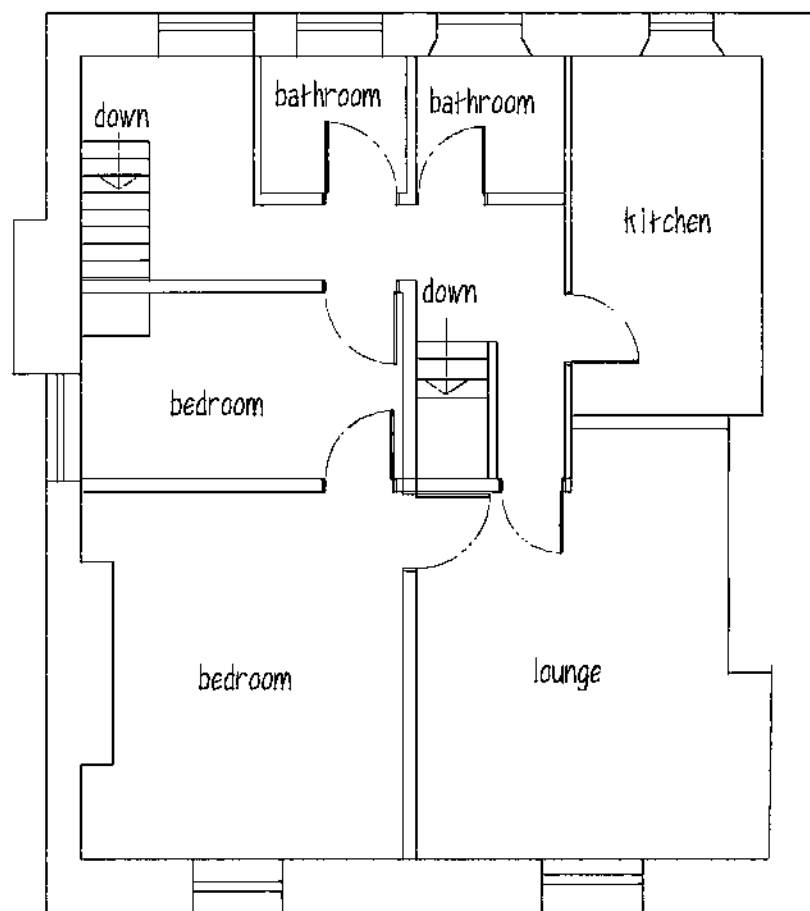


EXISTING FIRST FLOOR

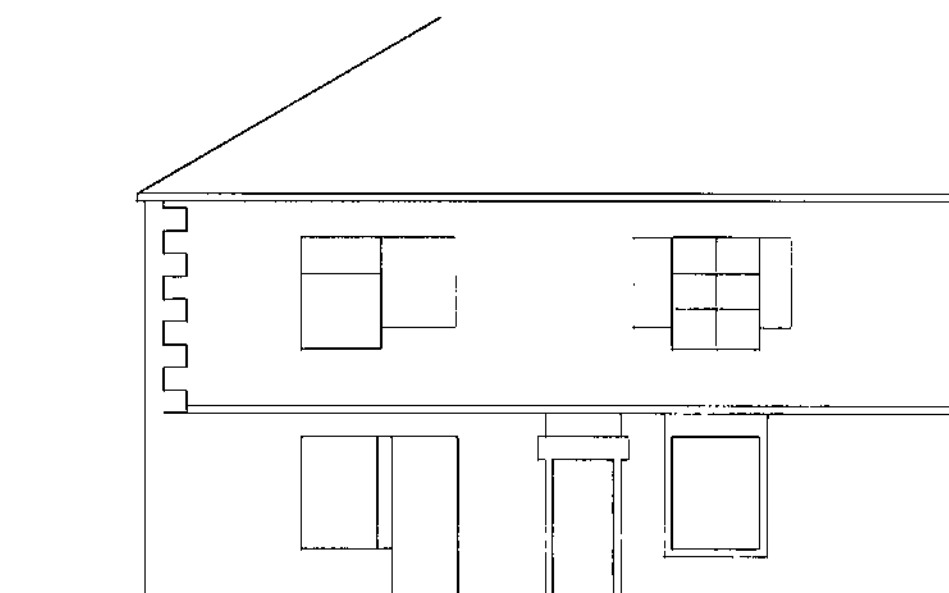


PROPOSED FRONT ELEVATION

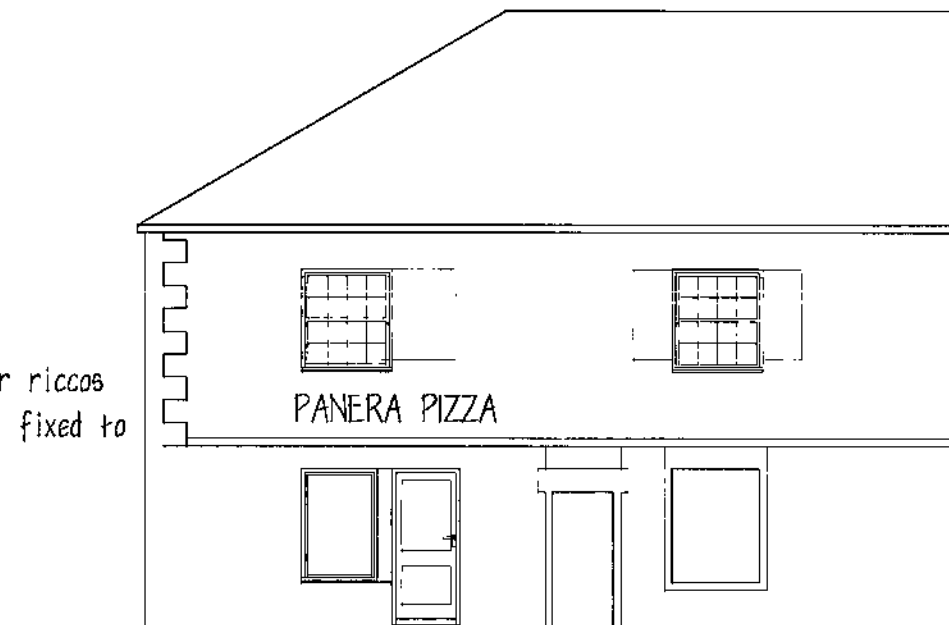

EXISTING FRONT ELEVATION

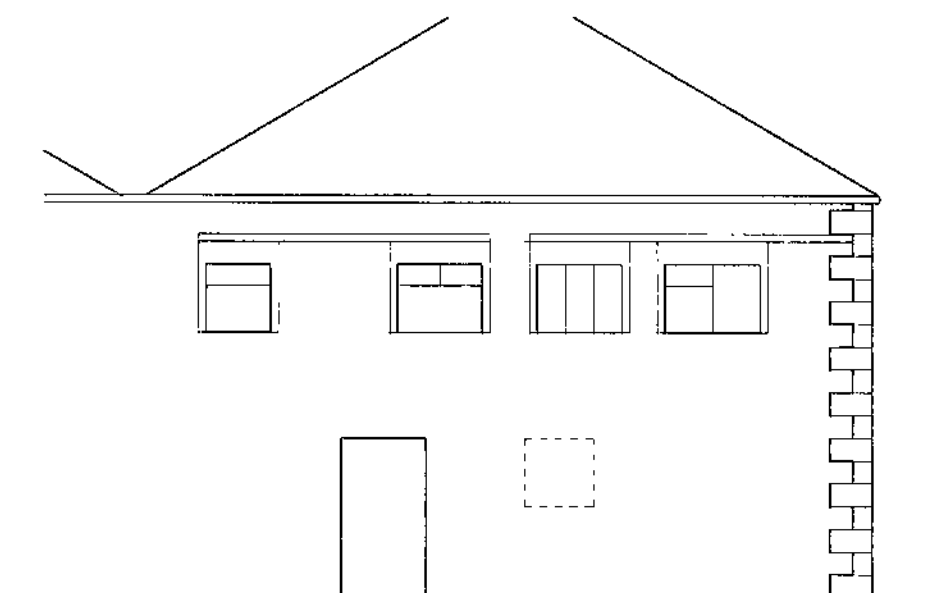

EXISTING REAR ELEVATION

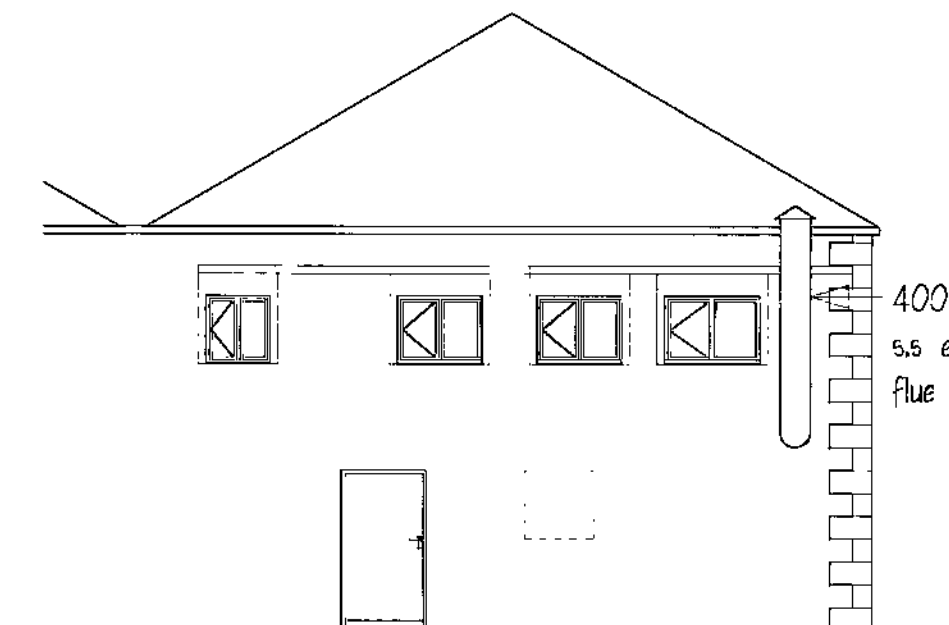


PROPOSED REAR ELEVATION

sign as per rccos
s.s. lettering fixed to wall

existing internal walls to be removed & beams inserted over to increase size of kitchen


existing timber staircase to be removed & floor/ ceiling made good

existing timber floor removed & replaced with concrete floor on d.p.m. with original stone slabs relaid & sealed.
existing walls in public area to be stripped to original stone & re-pointed & sealed.
walls in kitchen area to be dry lined with stainless steel sheeting.
ceiling to be underdrawn with suspended ceiling.

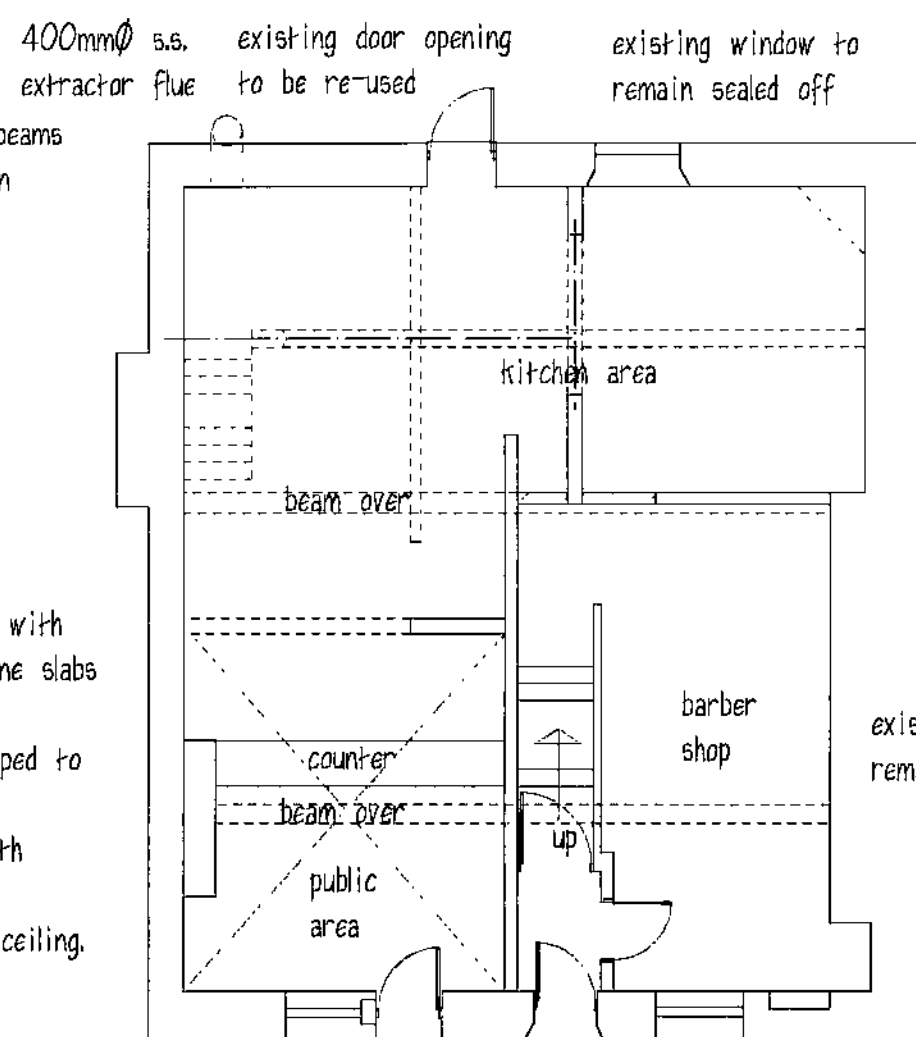

PROPOSED GROUND FLOOR
new upvc window & hardwood door
replacing existing

existing barbers shop to remain as existing

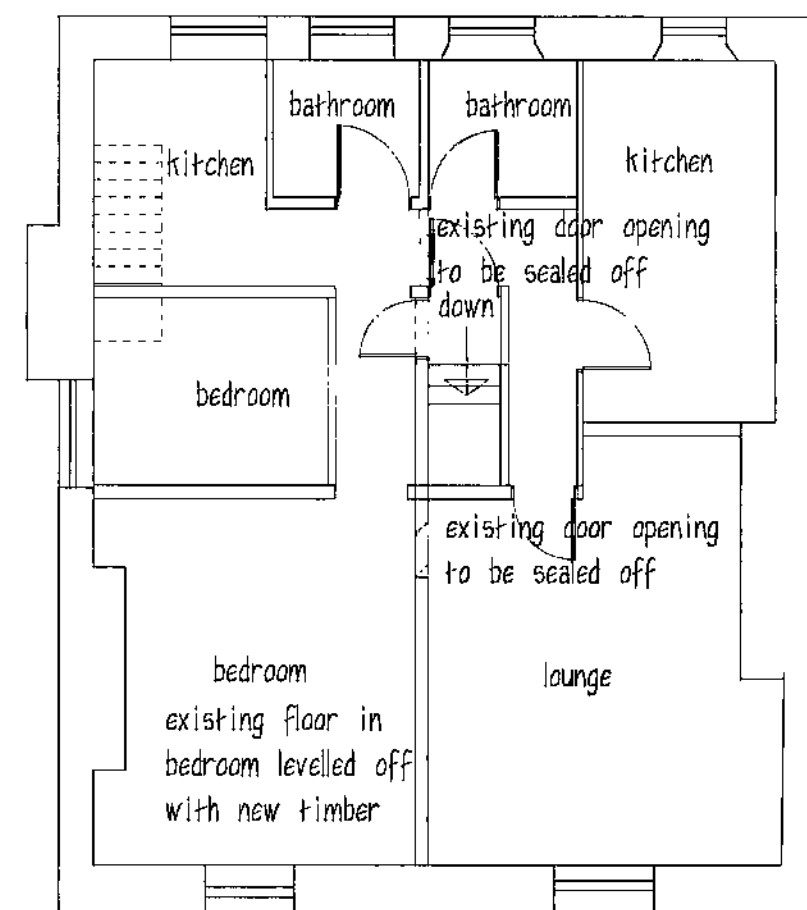

PROPOSED FIRST FLOOR

new lobby formed at head of stairs & new access formed into each floor

all first floor windows to be replaced with upvc to match existing

Mrs LOWE

PROPOSED TAKEAWAY
3 HIGH STREET
DODWORTH

PLANS & ELEVATIONS

1:100 OCT. 08

Peter Thompson

"Linwood"
Barnsley Road
Dodworth

Barnsley S75 3JR telf. 01226 201391
m. 07973251730
e-mail peter-thompson@hotmail.co.uk



27 OCT 2008