



FRONT ELEVATION

SIDE ELEVATION


REAR ELEVATION

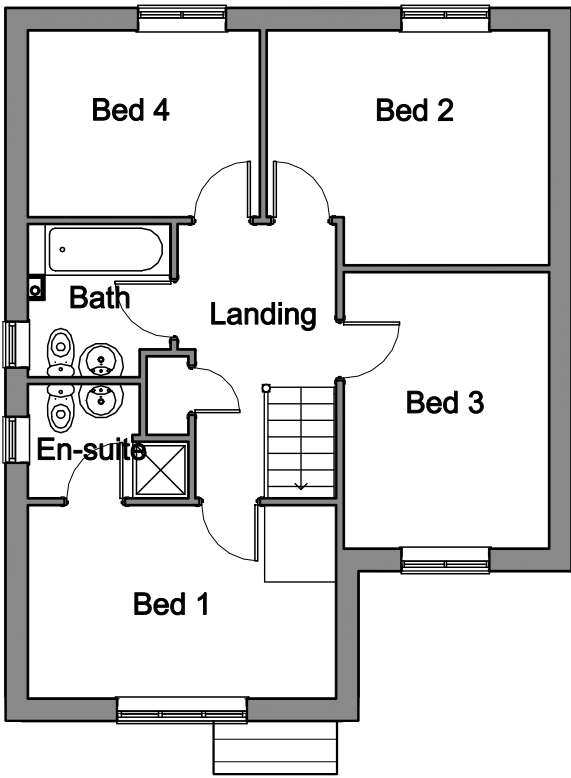


FIRST FLOOR PLAN

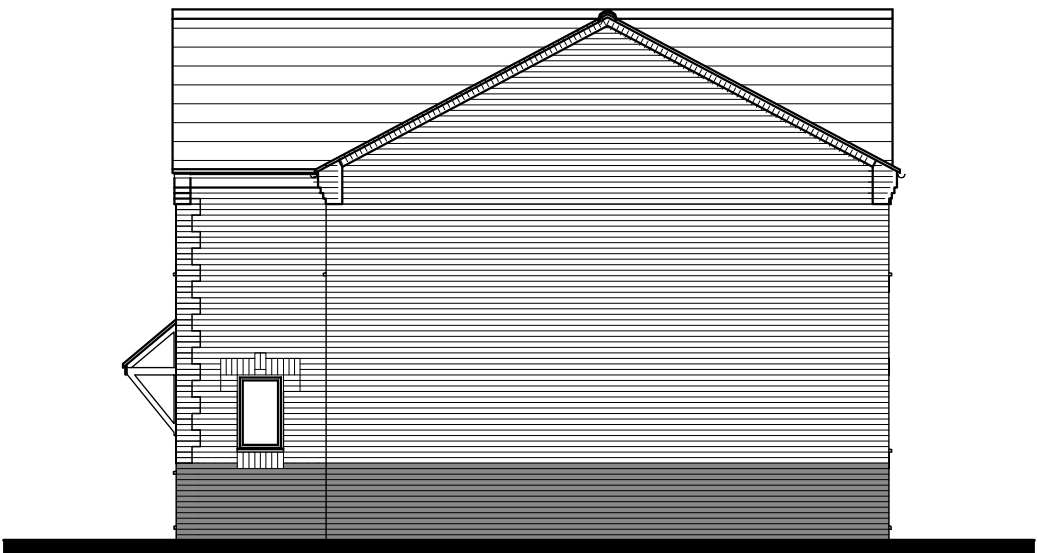

SIDE ELEVATION

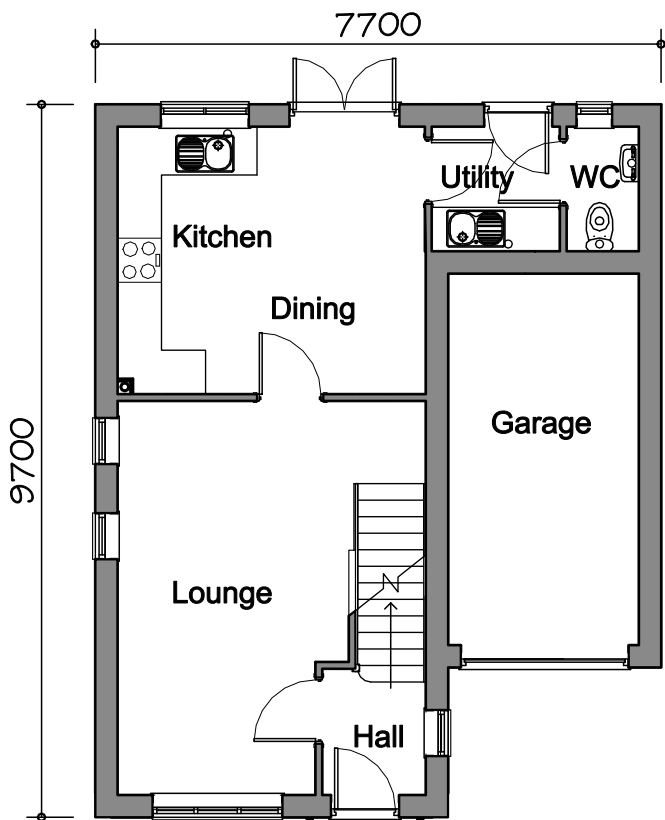

GROUND FLOOR PLAN

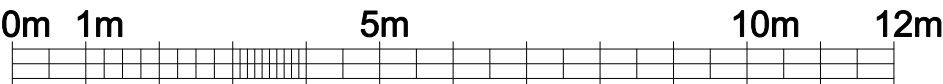

FLOOR AREA
101.84m², 1096ft

Richard Ward Design
Chartered Architectural Technologist
Architectural Design & Development Consultant
Richard S. Ward
M.C.I.A.T.
Telephone 01604 410943
2, Burtram Close
Weston Favell
Northampton NN3 3PH

PLANNING
DRAWING

406 dwelling type

GLEESON
REGENERATION & HOMES

A. Overall layout and external detailing revised.	14.03.11	Scale
B. Kitchen layout revised.	29.03.11	
C. Utility sink handed, Quon detail to garage omitted.	07.07.11	1:100
D. Brick detailing revised.	13.02.12	
E. Kitchen layout revised.	12.09.12	
F. Dimensions added.	22.10.12	Date
		July.10
		Dwg No
		406/1F