


Revisions
J 17/10/16 CS Plot 23 handed.
K 17/1/17 CS Plot 3 access revised.
L 1/2/17 CS Plot 1 and 2 position adjusted.
M 2/2/17 CS Schedule revised.

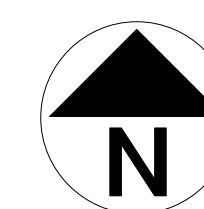

Schedule of accommodation
Reference accommodation number

A	2 bed house	4
B	3 bed house	11
B1	3 bed house	1
B2	3 bed house	3
B3	3 bed house	2
B4	3 bed house	1
D	4 bed house	5
D1	4 bed house	5

- 450mm Marshalls Saxon Buff paving²
- Brindle block paved carriageway to adoptable standards
- Black top drive with 150 x 50mm concrete edging
- Charcoal block paved margin to adoptable standards

project		
Longcar Lane		
drawing title		
Site layout - external works		
drawing number		
3382(1)002 M		
scale	drawn/checked	date
	CS / CS	27/07/2015

Scale: 1:250