


WIREFRAME

3

2

1

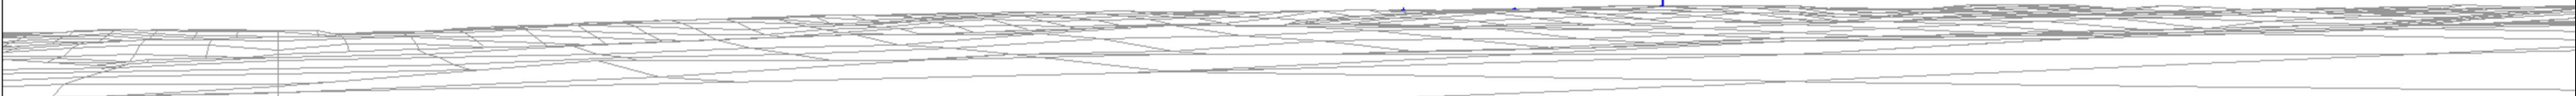

				PARK SPRING WIND FARM		
				Viewpoint 12: South Kirkby		
	VIEWPOINT INFORMATION		PHOTOGRAPHY INFORMATION	WIND FARM INFORMATION	DOCUMENT REFERENCE	LAST REVISION DATE
	Grid Reference: 444500, 410500		Viewer Height: 2m	Turbine Tip Height: 126.5m	PSR180	June 2013
	Ground Height: 58 AOD		Date: N/A	Turbine Hub Height: 80m	SITE DESIGN VERSION	
	Bearing: 210		Time: N/A	Tip Visibility: 3	V5	
Viewing Distance: 300mm				Hub Visibility: 0	DRAWN	CHECKED
				Distance to nearest turbine: 4.22km	RH	LM
					PARSONS BRINCKERHOFF	EDF ENERGY RESOURCES
					FIGURE 7.12	



LEGEND

- Site boundary
- Turbine
- Water course
- Pond
- Ephemeral Pond
- Ditch
- Landfill
- RSPB reserve
- SSSI
- T# Turbine reference
- P# Pond reference
- D# Ditch reference

Reproduced from Ordnance Survey digital map data.
© Crown Copyright 2013. All rights reserved. Licence number 0100031673.

PARK SPRING WIND FARM


Local Hydrology and Sensitive Receptors

DOCUMENT REFERENCE	LAST REVISION DATE	
PSR149	June 2013	
SITE DESIGN VERSION	SCALE	
V5	1:20,000 @ A3	
DRAWN	CHECKED	APPROVED
RH	LM	CL

PARSONS
BRINCKERHOFF



FIGURE 8.1

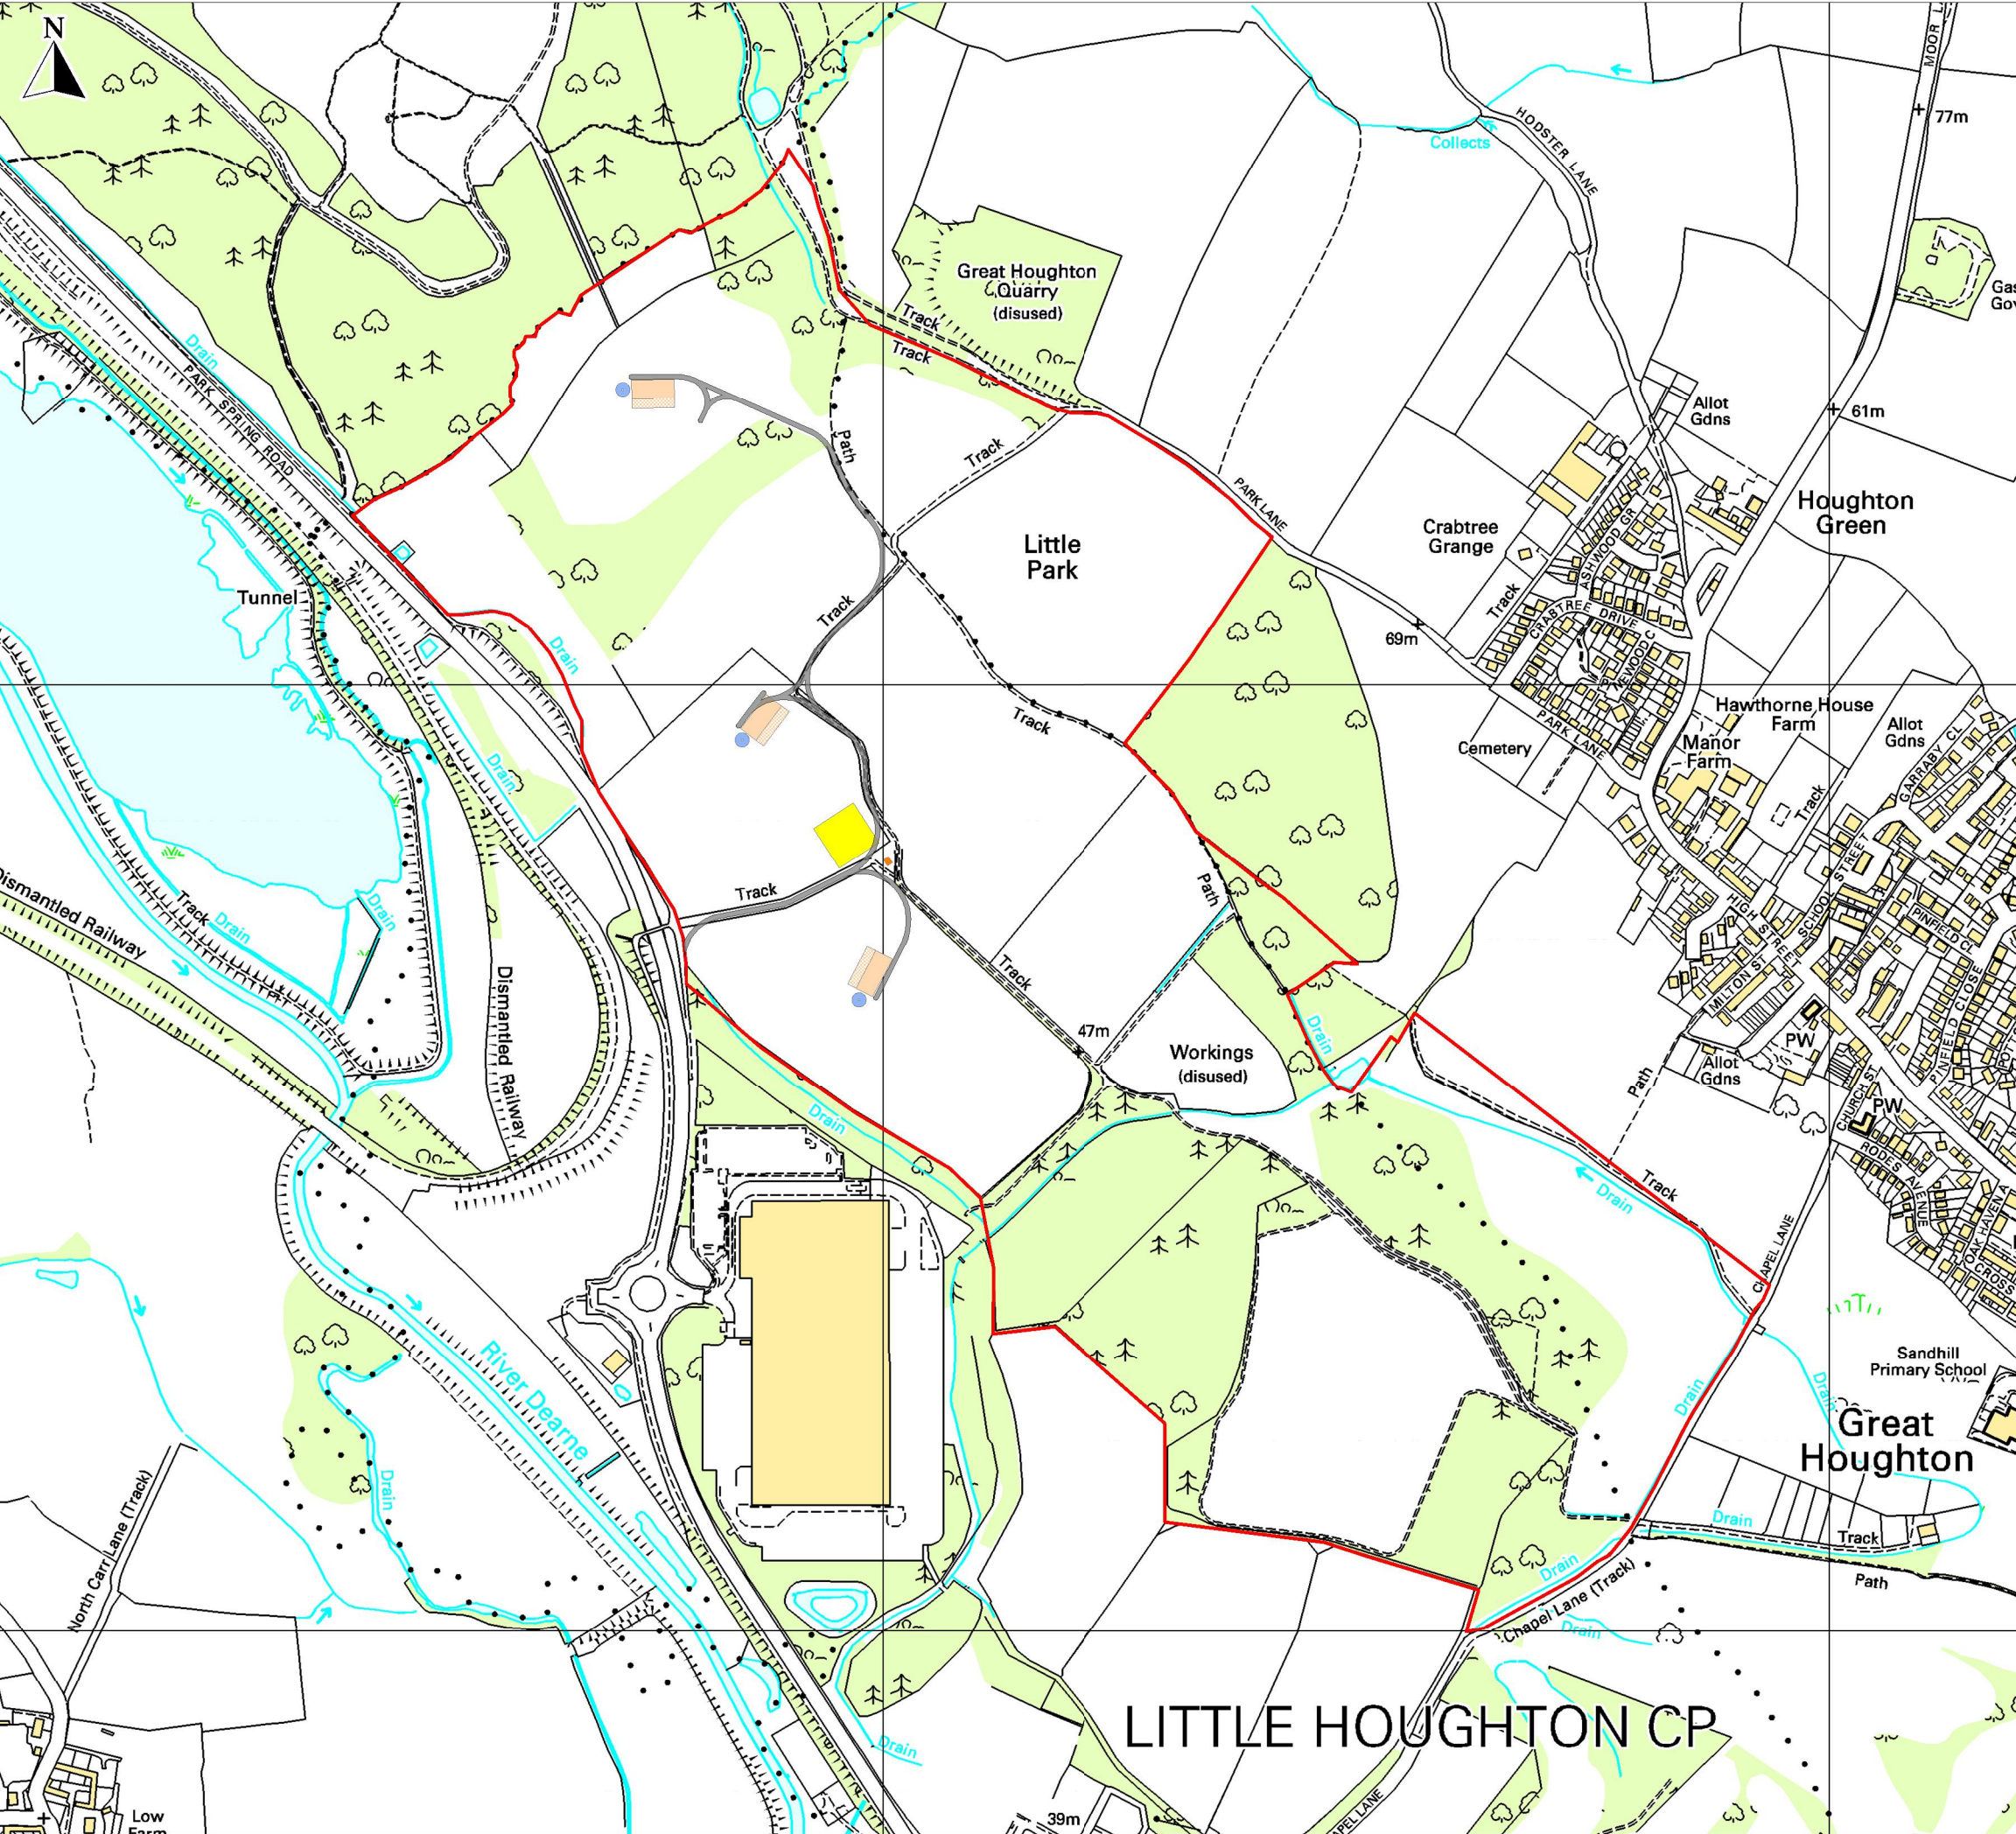

- LEGEND**
- Survey area
 - Access track
 - Crane hardstanding
 - Blade laydown area
 - Turbine foundation
 - Substation
 - Construction compound

Reproduced from Ordnance Survey digital map data.
© Crown Copyright 2013. All rights reserved. Licence number 0100031673.

PARK SPRING WIND FARM		
Site Layout		
DOCUMENT REFERENCE	LAST REVISION DATE	
PSR159	July 2013	
SITE DESIGN VERSION	SCALE	
V5	1:7,000 @ A3	
DRAWN	CHECKED	APPROVED
RH	LM	GS
PARSONS BRINCKERHOFF		EDF ENERGY
FIGURE 9.1		



LEGEND

- Ecology survey area
- Ecology survey area buffer (2km and 10km)
- Site of Special Scientific Interest (SSSI)
- Local Wildlife Site (LWS) / Local Nature Reserve (LNR)

Reproduced from Ordnance Survey digital map data.
© Crown Copyright 2013. All rights reserved. Licence number 0100031673.

PARK SPRING WIND FARM

Designated Sites Within 10km of Ecology Survey Area

DOCUMENT REFERENCE		LAST REVISION DATE	
PSR162		July 2013	
SITE DESIGN VERSION		SCALE	
N/A		1:80,000 @ A3	
DRAWN	CHECKED	APPROVED	
RH	LM	GS	

**PARSONS
BRINCKERHOFF**



FIGURE 9.2