
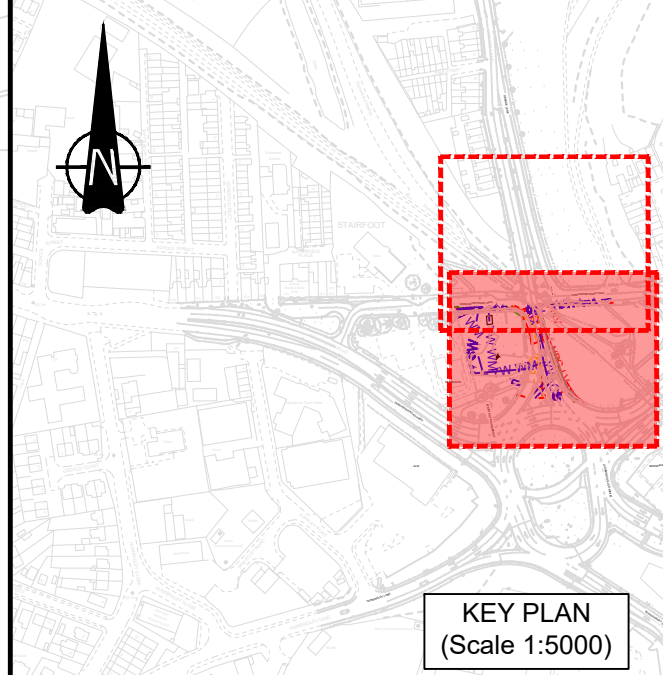


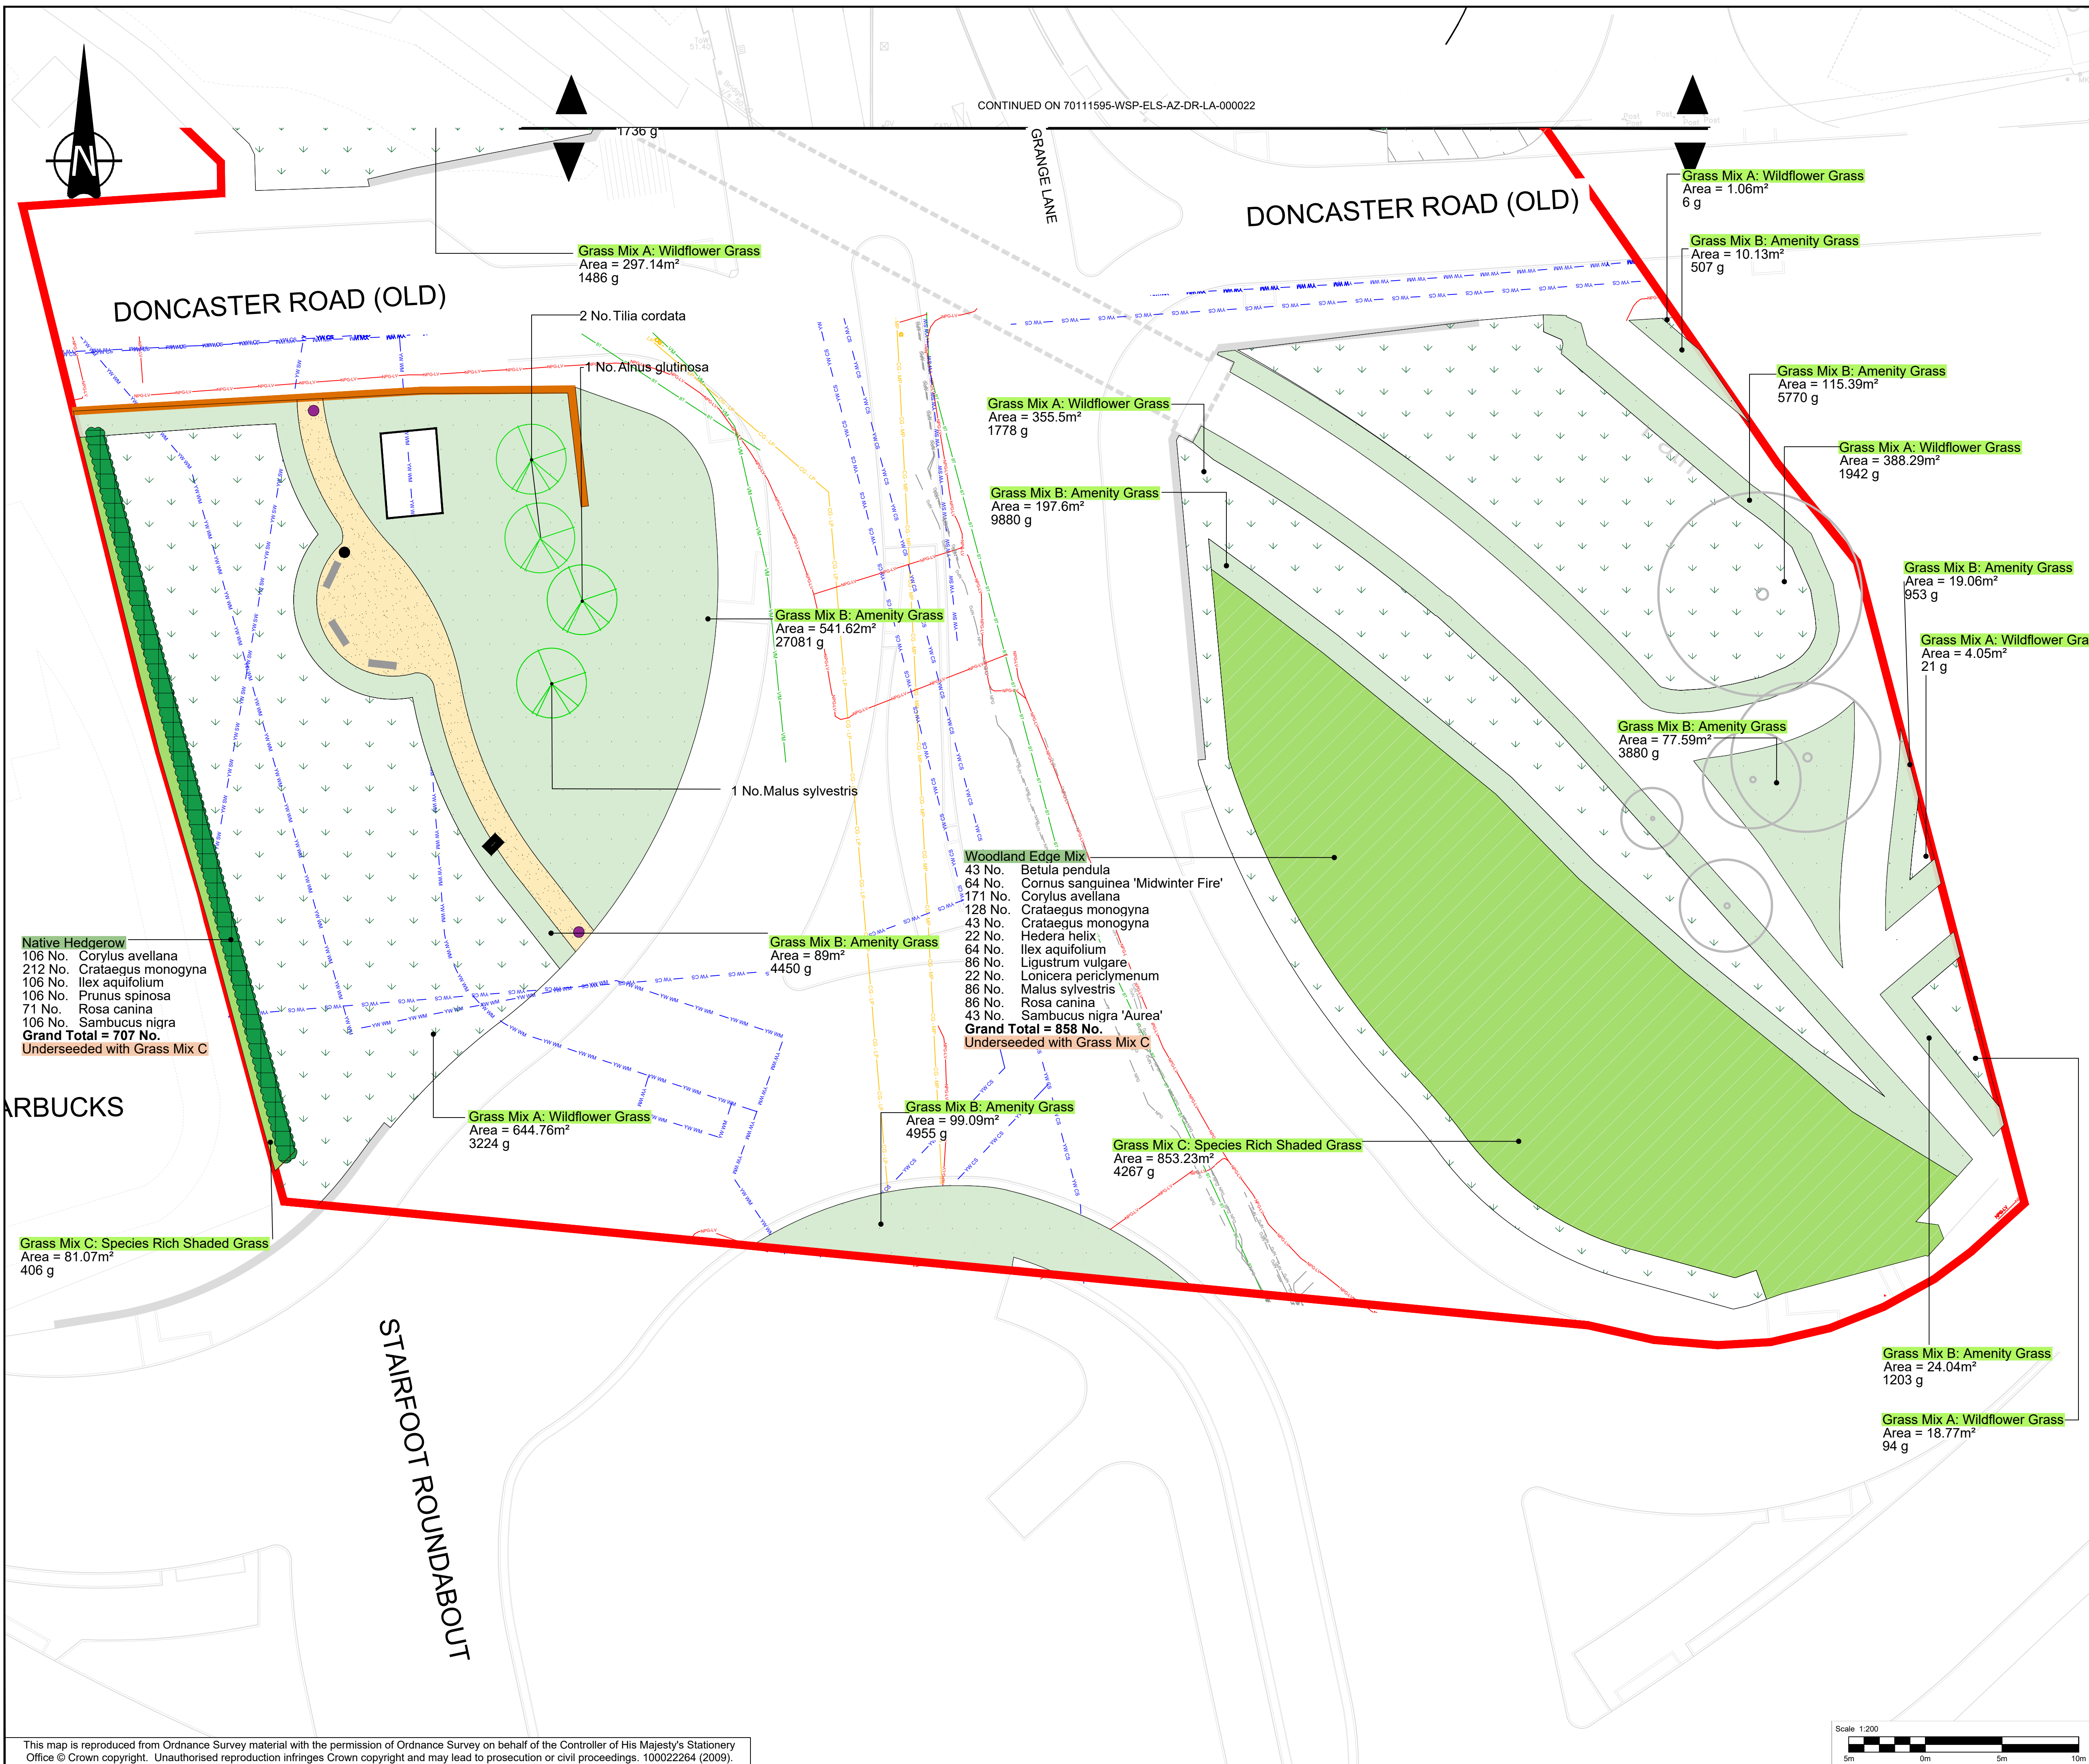



NOTES:

1. All dimensions in metres unless noted otherwise.
2. Do not scale from this drawing.
3. All dimensions on site to be checked by contractor.
4. Planting plan drawings is to be read in conjunction with Landscape General Arrangement Plan 70111595-WSP-ELS-AZ-DR-LA-000021.
5. Refer to Planting Schedule 70111595-WSP-ELS-AZ-DR-LA-000022.
6. Existing vegetation, all efforts shall be made into keeping as much of the vegetation as possible. Refer to Arboricultural Reports by AWA Tree Consultants (1. AWA1782- December 2025 & 2. AWA5479- August 2023).

KEY:

-
- Red Line Boundary

EXISTING:

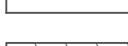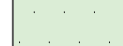- | | | | |
|---|-------------------------------------|---|---|
|  | Existing Grass area to be retained |  | Proposed Woodland edge mix planting |
|  | Existing Vegetation to be retained. |  | Proposed Native Hedgerow |
|  | Existing Woodland to be retained |  | Grass Mix A: Proposed Wildflower Grass |
|  | Existing Trees to be Retained |  | Grass Mix B: Proposed Amenity Grass |
| PROPOSED: | |  | Grass Mix C: Proposed Species Rich Shaded Grass |
|  | Proposed Shrub planting |  | Proposed Trees |
|  | Proposed Hazel Shrub mix | | |

P01	15/12/25	Planning application RLB update	UT	MF	GE
P02	20/08/26	Issued for Approval	MF	MM	GE
Rev	Date	Description	Drawn	Check	App'd
Status code:					Stage:
S3	Suitable for Review and Comment			4	

Designer:



First Floor, 3 Wellington Place, Leeds, LS1 4AP, UK
T+ 44 (0) 113 395 6200
wsp.com

Client



BARNSELEY
Metropolitan Borough Council

Project Title

A635-A633 Stairfoot Improvements

Drawing Title

Landscape Planting Plan
Planning Application
Sheet 2 of 2

Scale@A1: 1:200	Checked: M.Mhatre	Approved: G.Eden	Date: 20/08/26
Project No: 70111595	Designed:	Drawn: M.Fowler	Rev: P02

Drawing Number:

70111595-WSP-ELS-AZ-DR-LA-000023

© WSP UK Ltd