
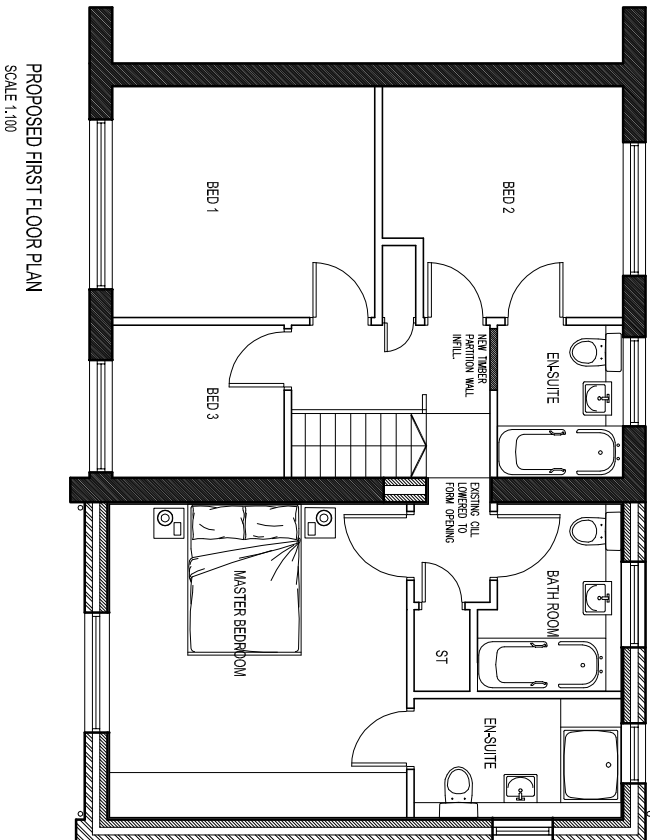
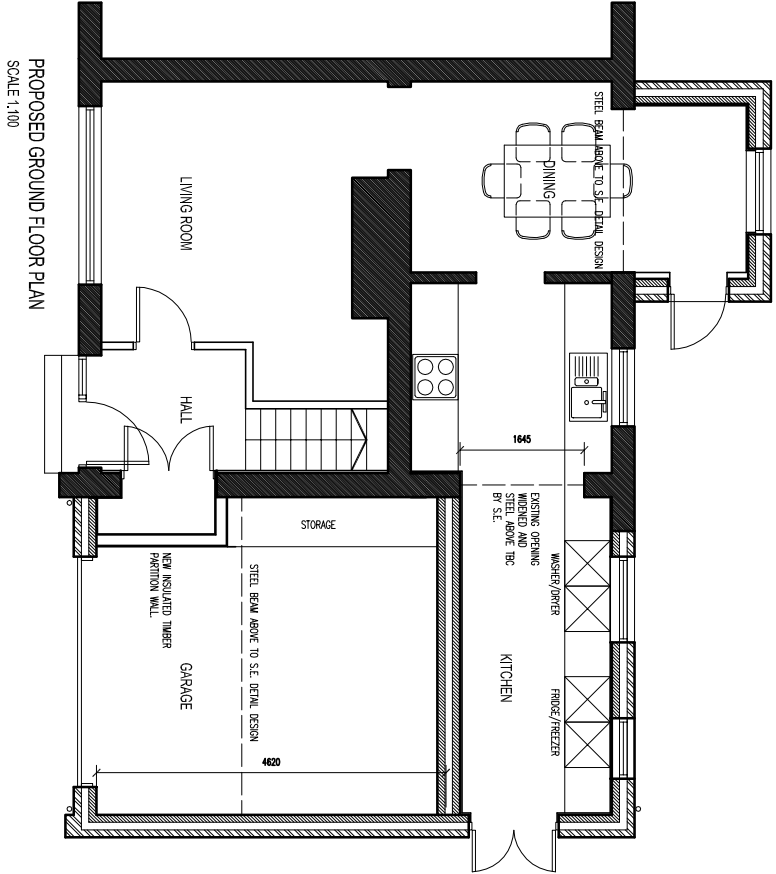
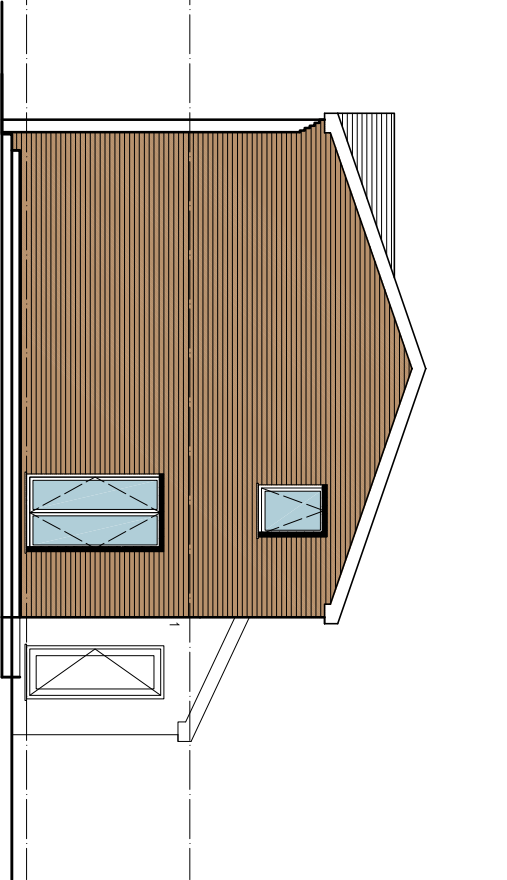
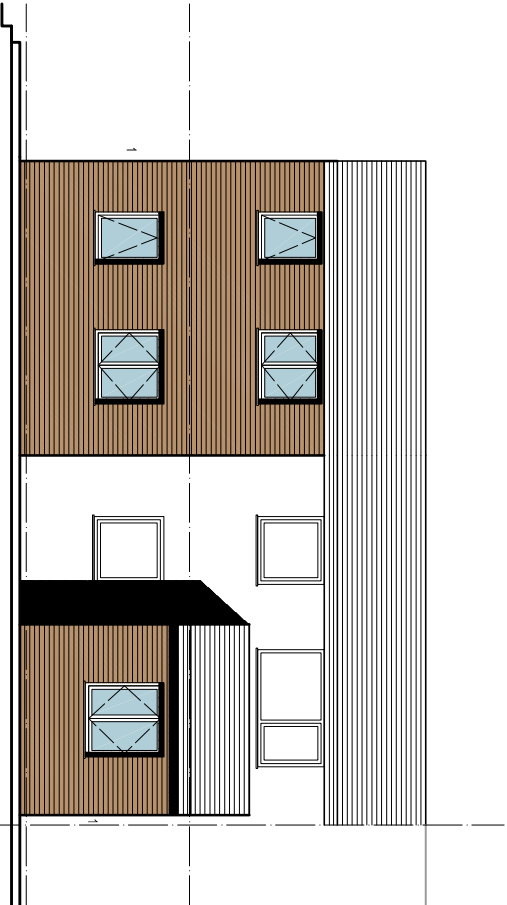


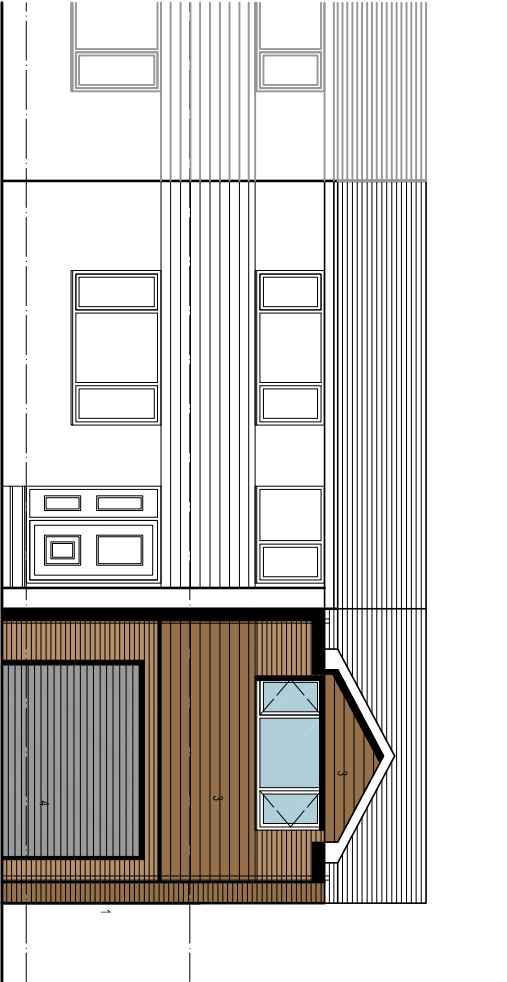

- MATERIALS KEY
- 1 BRICKWORK TO MATCH EXISTING
 - 2 UPVC WINDOWS TO MATCH EXISTING
 - 3 TIMBER EFFECT CLADDING LAID HORIZONTALLY
 - 4 EXISTING ROLLER SHUTTER GARAGE DOOR

DRAWN	CHECKED	DATE	SCALE	REVISION
-	-	04/15	1:100	A

Client	Mark Rammer
Job	Extension to Existing Dwelling
Title	Proposed Plans and Elevations
Dwg. No.	1021-002

© COPYRIGHT EXISTS ON THE DESIGNS AND INFORMATION SHOWN ON THIS DRAWING. The Contractor must verify all dimensions on site before making shop drawings or commencing work of any kind. No dimensions to be scaled from this drawing. Architect to be notified of any discrepancies in dimensions immediately.